172

172 | 173

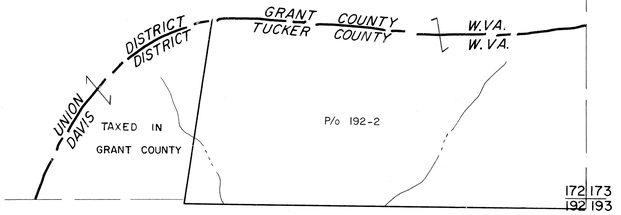


172
191 | 192

172 | 173
192 | 193

For Tax Purposes Only

Prepared by
MICHAEL BAKER, JR., INC.
*Consulting Engineers*
Rochester, Pennsylvania

## Legend

| | | | |
|---|---|---|---|
| Property line | | Original lot line | |
| Edge of pavement or roadway | | Deed lot number | (15) |
| Corporation line | | Parcel or index number | (99) |
| District line | | Improvement | o |
| County line | | Railroad | |

## Revisions

| | | | | | |
|---|---|---|---|---|---|
| 1 | REVISED TO 7-1-83 | 9 | | 17 | |
| 2 | REV. TO 7-1-86 NCS | 10 | | 18 | |
| 3 | | 11 | | 19 | |
| 4 | | 12 | | 20 | |
| 5 | | 13 | | 21 | |
| 6 | | 14 | | 22 | |
| 7 | | 15 | | 23 | |
| 8 | | 16 | | 24 | |

KEY MAP

172 | 173
192

# TUCKER COUNTY

STATE OF WEST VIRGINIA

Office of Assessor

DISTRICT
## DAVIS

SHEET NO: 172

Date, Aerial Photography:
Photo No:

Date, Map:
Scale: 1" = 400'