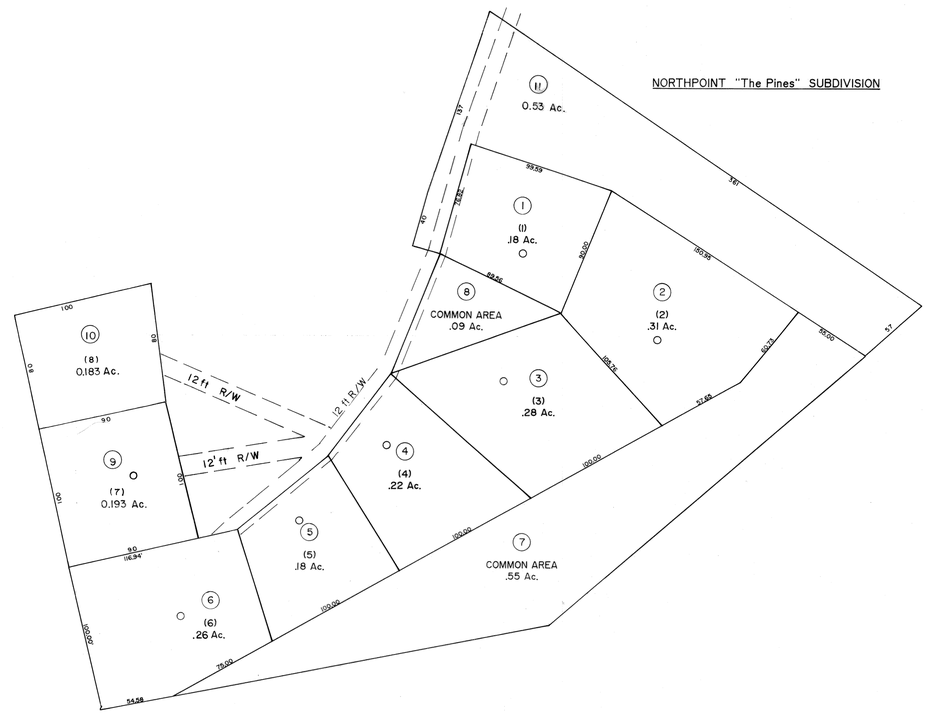

FOR TAX PURPOSES ONLY

Prepared by:

SLS
SMITH LAND SURVEYING
P.O.BOX 150 GLENVILLE, WV. 26351

MAP KEY

310B	310	310
310	310D	310
310	310	310

LEGEND

Property Line		Original Lot Line or Interior Tract	
Roadway		Deed Lot Number	(15)
Water		Parcel or Index Number	(9)
Corporation Line		Improvement	○
District Line		Railroad	
County Line		Scaled Dimension	s
State Line		Deeded Acreage	(D)
Land Hook		Calculated Area	(C)

RESTRICTIONS

All tax maps created under the provisions of reappraisal legislation are the property of the County of TUCKER and the reproduction, copying, distribution or sale of such tax maps or any copies thereof without the written permission of the County Assessor is prohibited.

REVISIONS

SLS INC. - DDC 7/97		
SLS INC. 3/3/98	JWM	
SLS INC. 1/28/99	**DSW**	
ES1 2/12/02	REK	
H&S 2/19/04		

NORTH

TUCKER COUNTY

STATE OF WEST VIRGINIA

OFFICE OF ASSESSOR

DISTRICT
DRY FORK

SHEET NO: 310D

Date, Aerial Photography:
Photo No:

Date Map: 6/13/97
Scale: 1" = 50'

TAX Mon Jul 14 11:02:10 1997