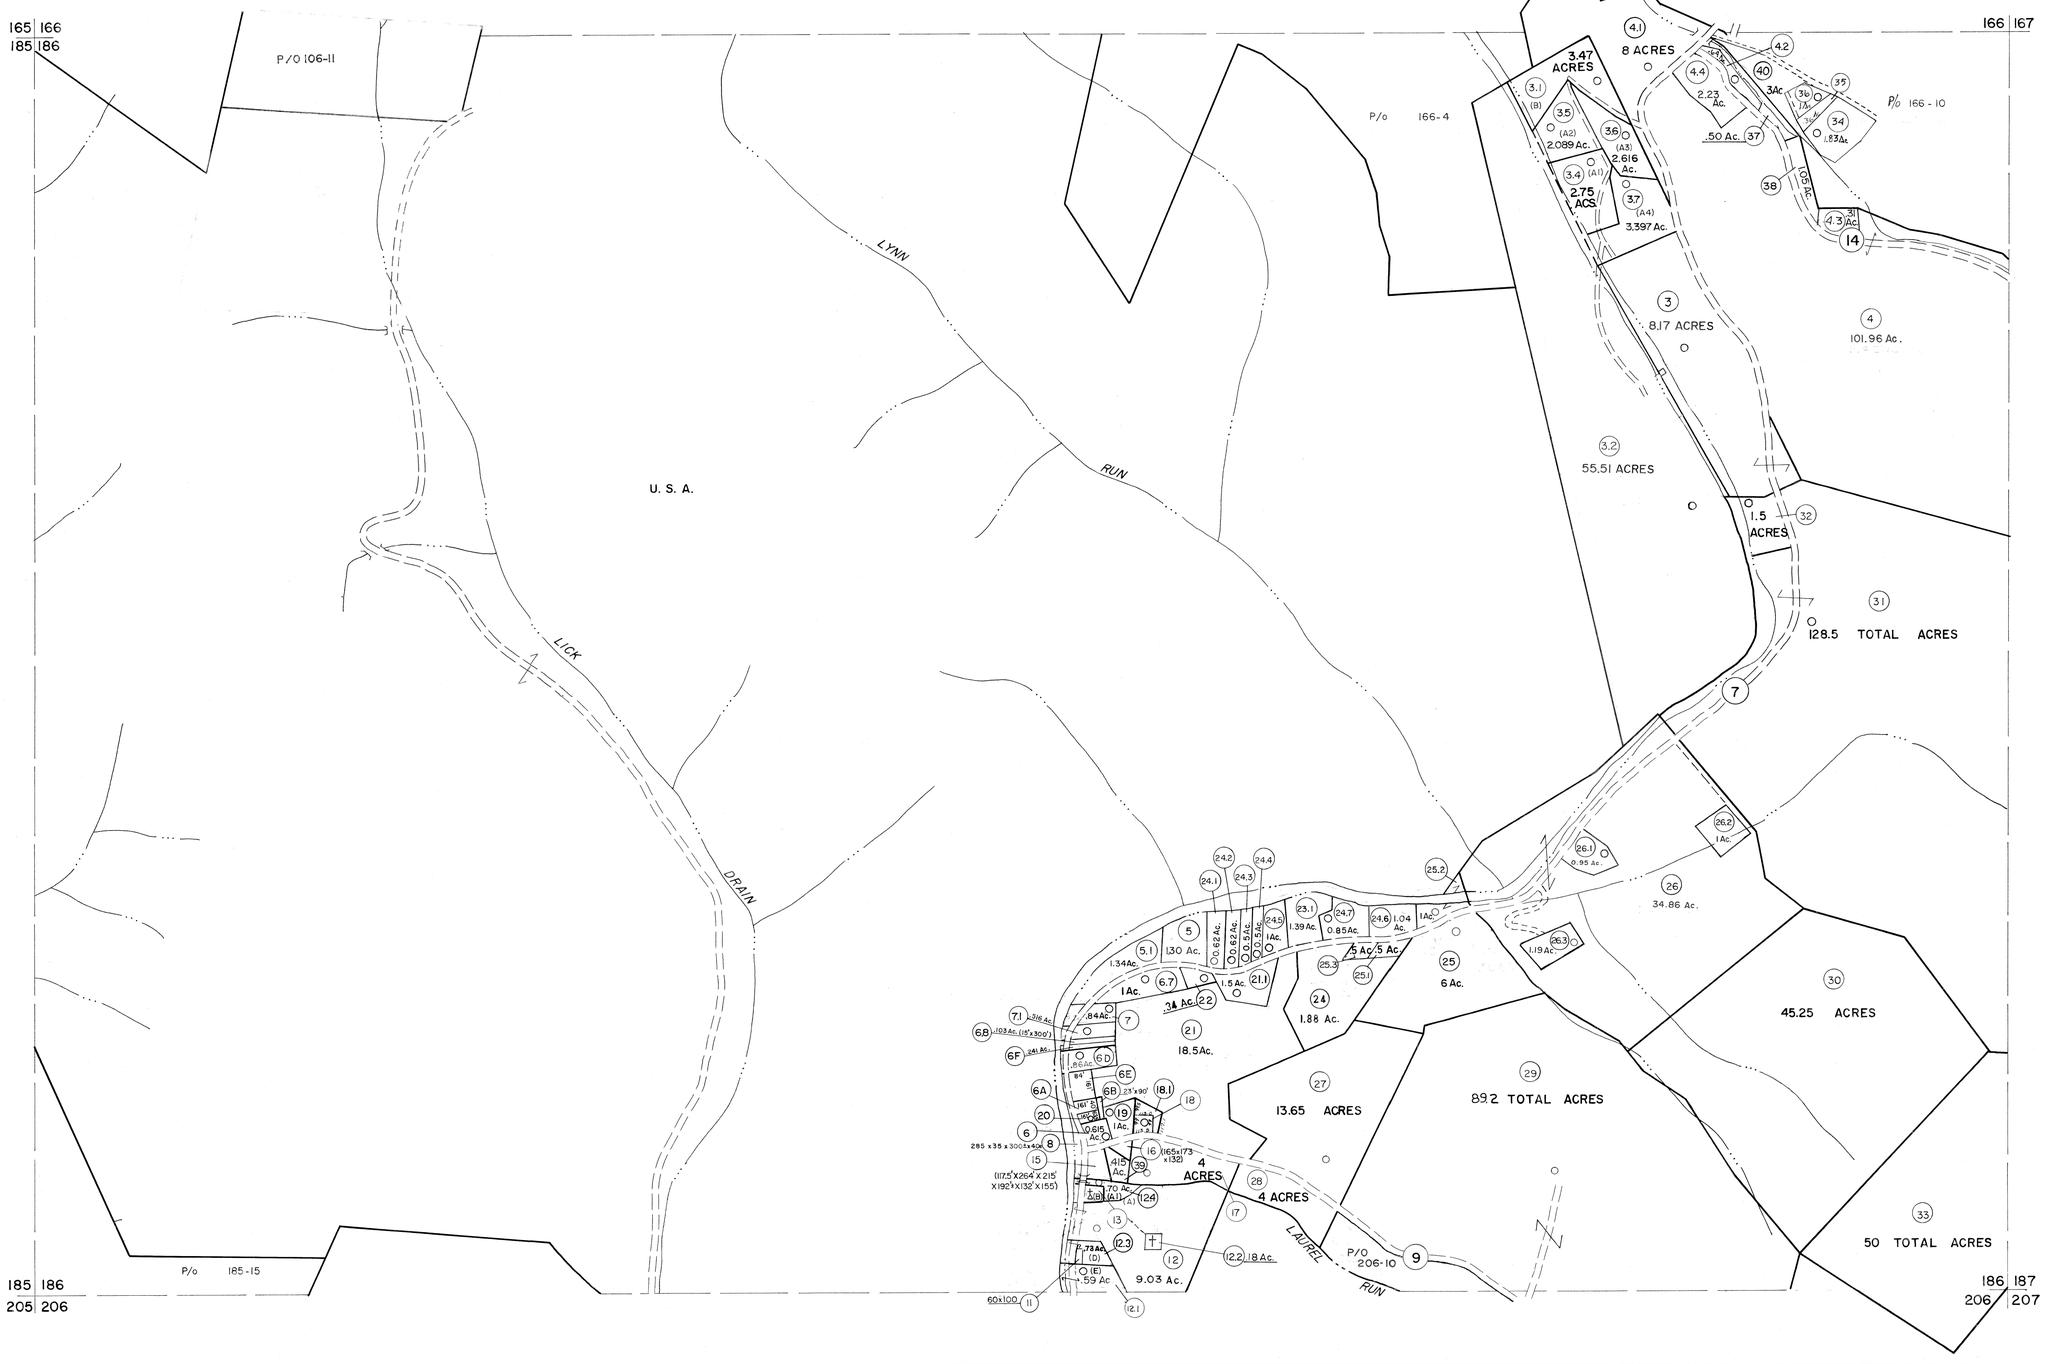

For Tax Purposes Only

Prepared by

MICHAEL BAKER, JR., INC.

Consulting Engineers

Rochester, Pennsylvania

Legend

Property line		Original lot line	
Edge of pavement or roadway		Deed lot number	(15)
Corporation line		Parcel or index number	(99)
District line		Improvement	
County line		Railroad	

Revisions

1	10-3-63		9	OGIS	12/30/90	DSH	17	SLS INC.	1/27/99 DSW
2	6-3-64		10	OGIS	3-19-92	TL	18	SLS INC.	3/1/00 JWM
3	6-3-75	GH	11	OGIS	1/25/93	DSH	19	ESI	1/31/01 REK
4	11/20/78	DE	12	OGIS	12/11/93	SAJ	20	H&S	2/22/04
5	To JULY 1, 1983 C.P.		13	OGIS	2-95	HD	21	3/24/07	S&H
6	Revised to 7-1-85		14	O.G.I.S	4-1-96	J.E.B	22		
7	REV. TO 7-1-86	NCS	15	SLS INC. - DDC 5/97			23		
8	REV. TO 3-1-89	NCS	16	SLS INC.	2/19/98	DSW	24		

KEY MAP

TUCKER COUNTY

STATE OF WEST VIRGINIA

Office of Assessor

DISTRICT

ST. GEORGE

SHEET NO: 186

Date, Aerial Photography: November, 1961 Date, Map: Dec., 1962

Photo No: Scale: 1" = 400'