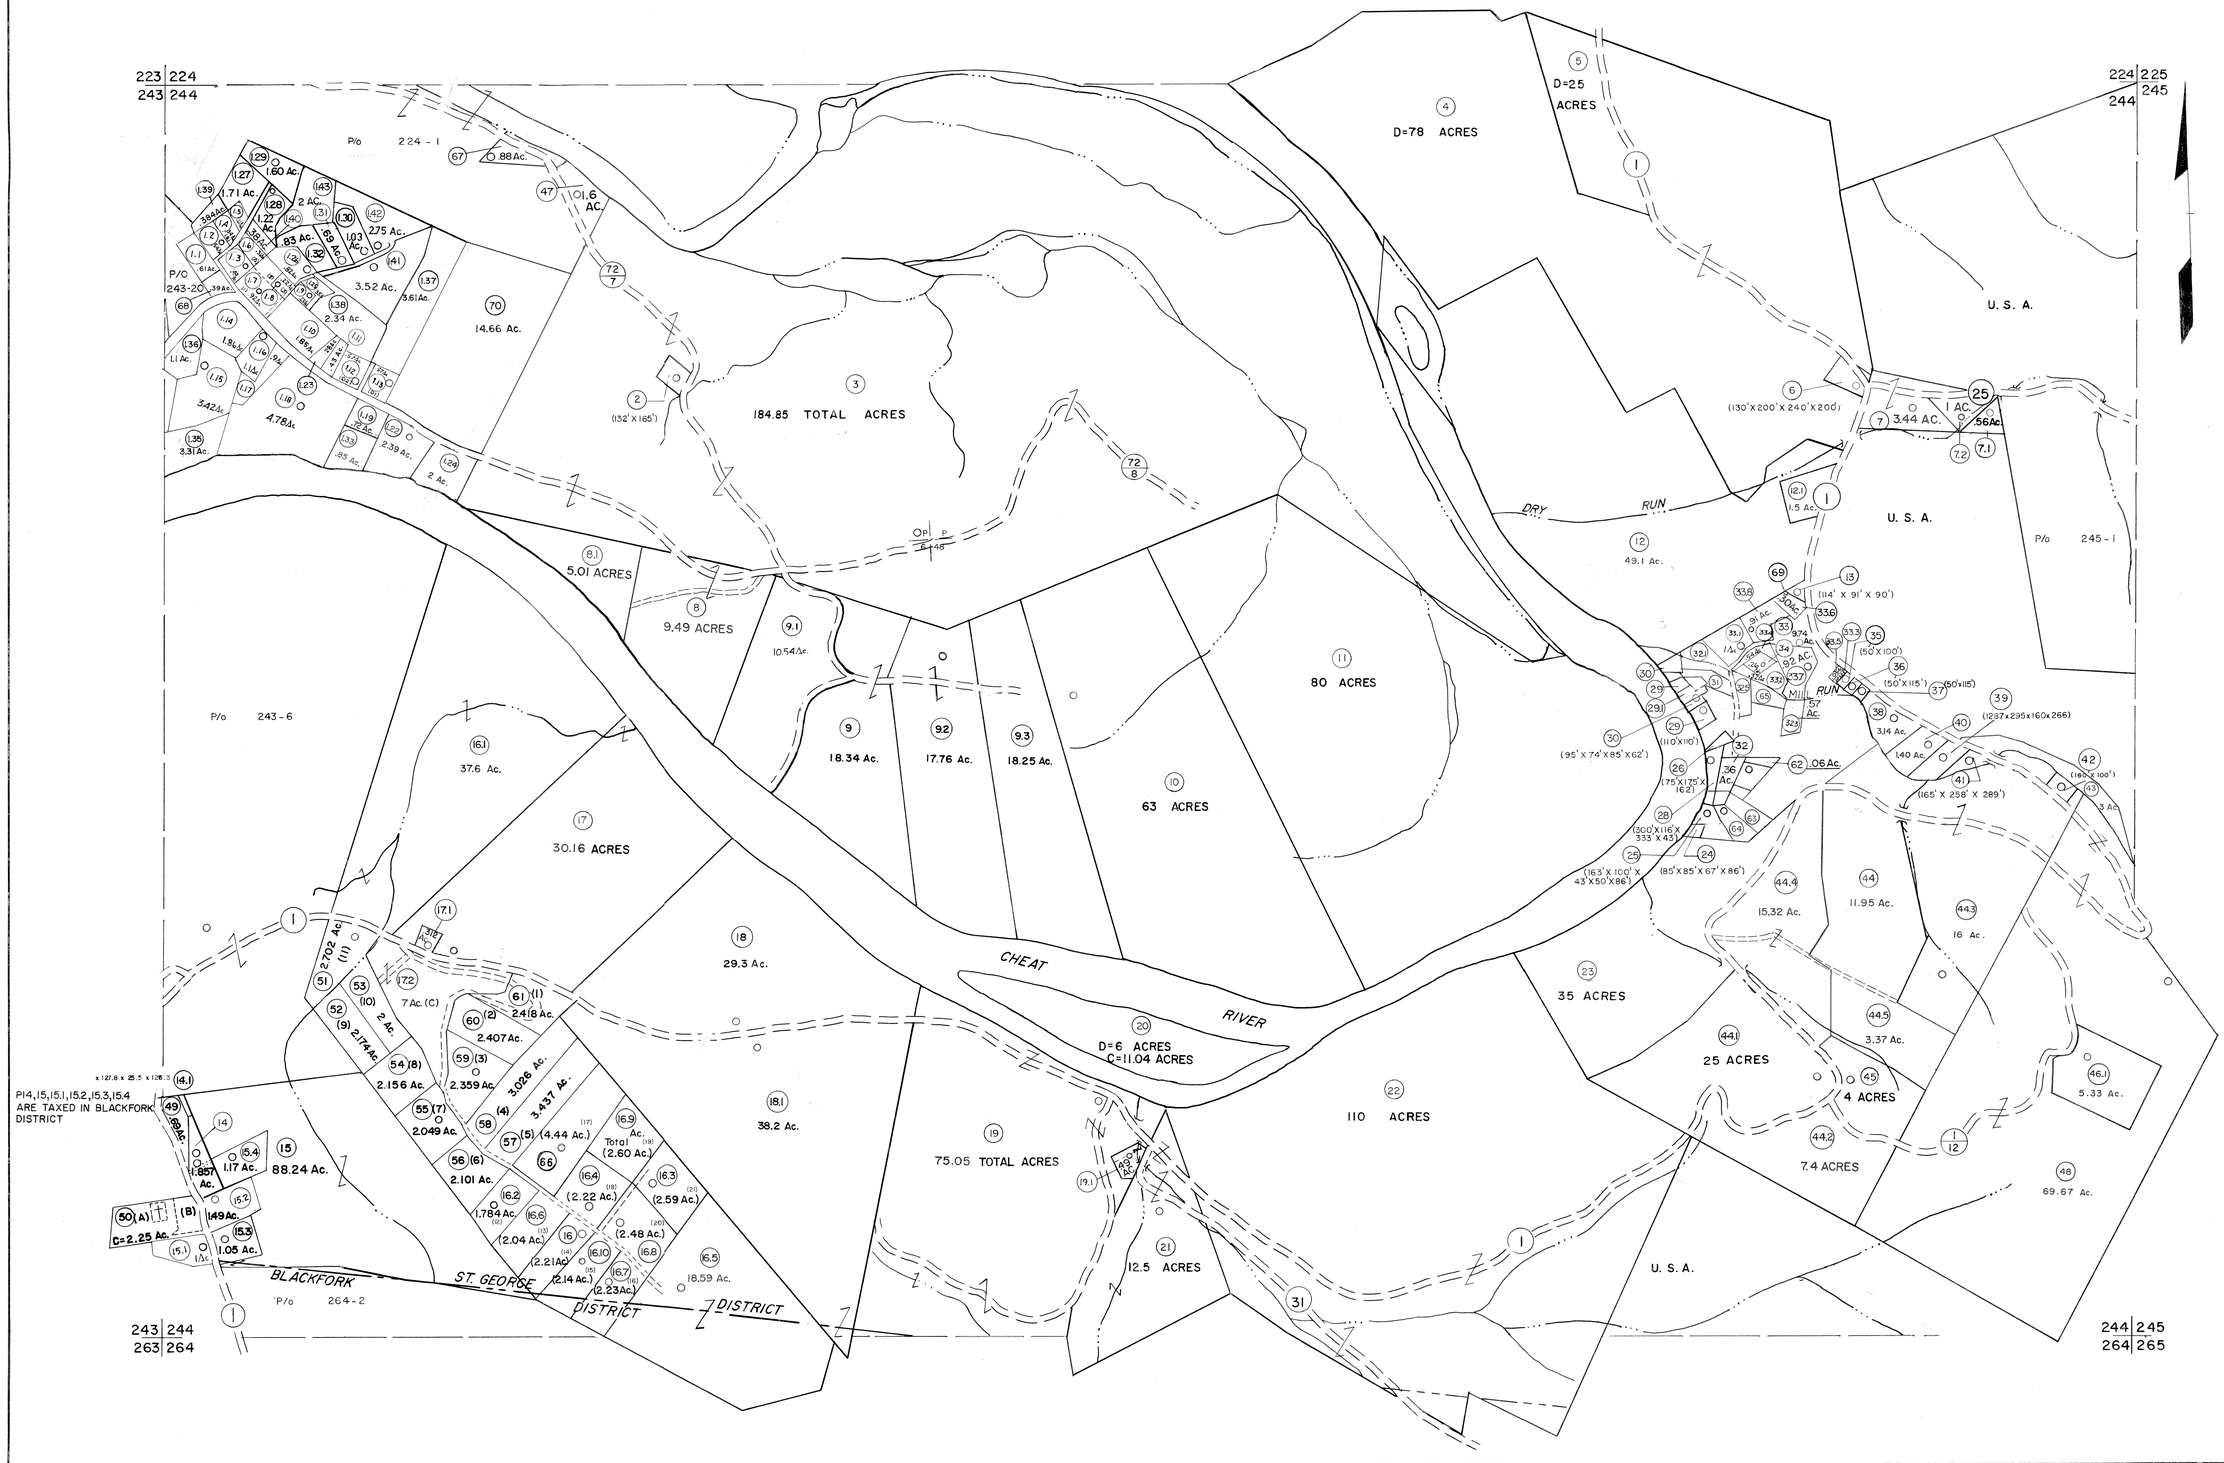

For Tax Purposes Only

Prepared by
MICHAEL BAKER, JR., INC.
Consulting Engineers
Rochester, Pennsylvania

Legend

Property line		Original lot line	
Edge of pavement or roadway		Deed lot number	(15)
Corporation line		Parcel or index number	(99)
District line		Improvement	
County line		Railroad	

Revisions

1	10-3-63		9	Revised to 7-1-87 TL		17	SLS INC. - DDC 5/97	
2	6-3-64		10	REV. TO 3-1-89	R.E.B.	18	SLS INC. 2/23/98	JWM
3	6-3-75 T.G.		11	OGIS 12/31/90	DSH	19	SLS INC. 1/27/99	DSW
4	11/21/78 D.G.		12	OGIS 3-19-92	TL	20	SLS INC. 3/1/00	JWM
5	Revised to 7-1-85 TL		13	OGIS 1/25/93	DSH	21	ESI 1/31/01	REK
6	7-1-84 L.E.S.		14	OGIS 12/11/93	SAJ	22	ESI 2/8/02	REK
7	Revised to 7-1-85 TL		15	OGIS 2-95	HD	23	ESI 2/20/03	REK
8	REV. TO 7-1-86 N.C.S.		16	O.G.I.S 4-1-96	J.E.B	24	H&S 2/19/04	

3/21/05 S&H
3/28/06 S&H
KEY MAP
3/24/07 S&H

224
243 244 245
264

TUCKER COUNTY

STATE OF WEST VIRGINIA

Office of Assessor

DISTRICT ST. GEORGE
BLACKFORK

SHEET NO: 244

Date, Aerial Photography: November, 1961 Date, Map: Dec., 1962
Photo No: Scale: 1" = 400'