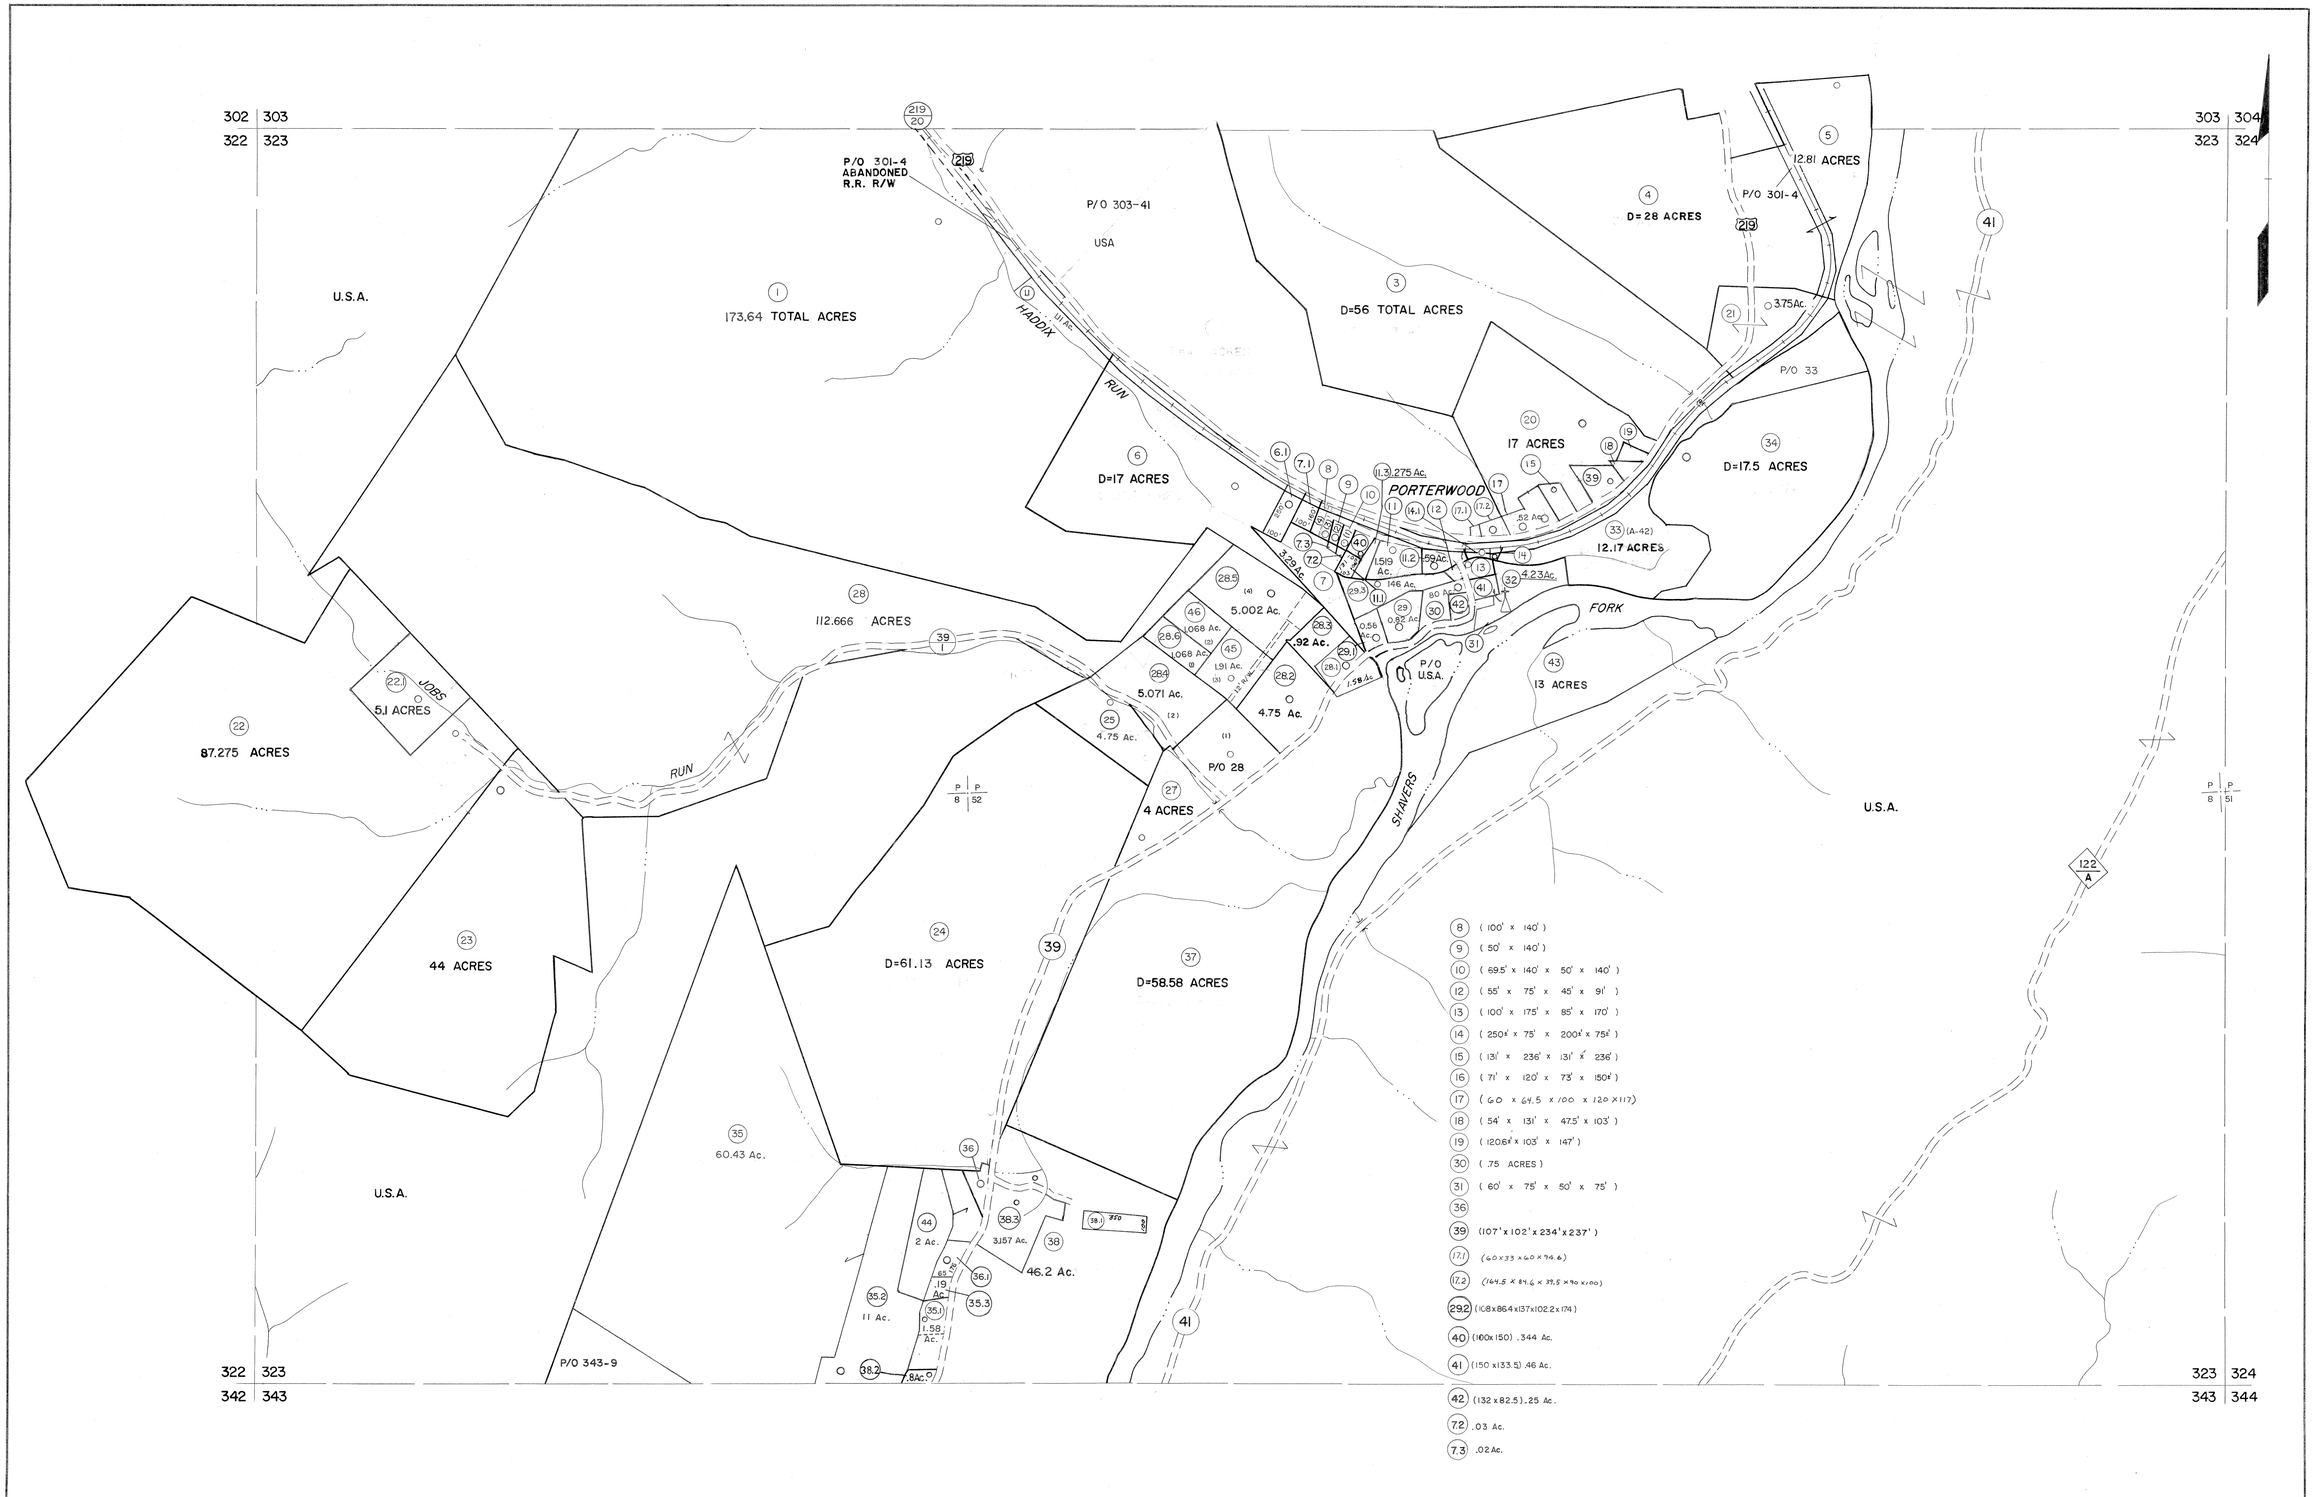

For Tax Purposes Only

Prepared by
MICHAEL BAKER, JR., INC.
Consulting Engineers
Rochester, Pennsylvania

Legend

Property line		Original lot line	
Edge of pavement or roadway		Deed lot number	(15)
Corporation line		Parcel or index number	(99)
District line		Improvement	
County line		Railroad	

Revisions

1	10-3-63		9	REV. TO 3-1-89	R.E.B.	17	SLS INC.	3/2/00	JWM
2	6-4-75	T. G.	10	OGIS	1/5/91	DSH	18	ESI	2/1/01	REK
3	11-27-78	DG.	11	OGIS	3-19-92	TL	19	ESI	2/20/03	REK
4	Revised to 7-1-83	[illegible]	12	OGIS	1/30/93	DSH	20	H&S	2/19/04	
5	7-1-84	L. E. S.	13	O.G.I.S	4-1-96	J.E.B	21	3/21/05		S&H
6	July, 1985	[illegible]	14	SLS INC. - DDC 5/97			22			
7	July, 1986	TRL	15	SLS INC.	3/3/98	JWM	23			
8	Revised to 7-1-87	[illegible]	16	SLS INC.	1/28/99	DSW	24			

KEY MAP

	303	
322	323	324
	343	

TUCKER COUNTY

STATE OF WEST VIRGINIA

Office of Assessor

DISTRICT

BLACKFORK

SHEET NO: 323

Date, Aerial Photography: November, 1961 Date, Map: Dec., 1962
Photo No: Scale: 1" = 400'