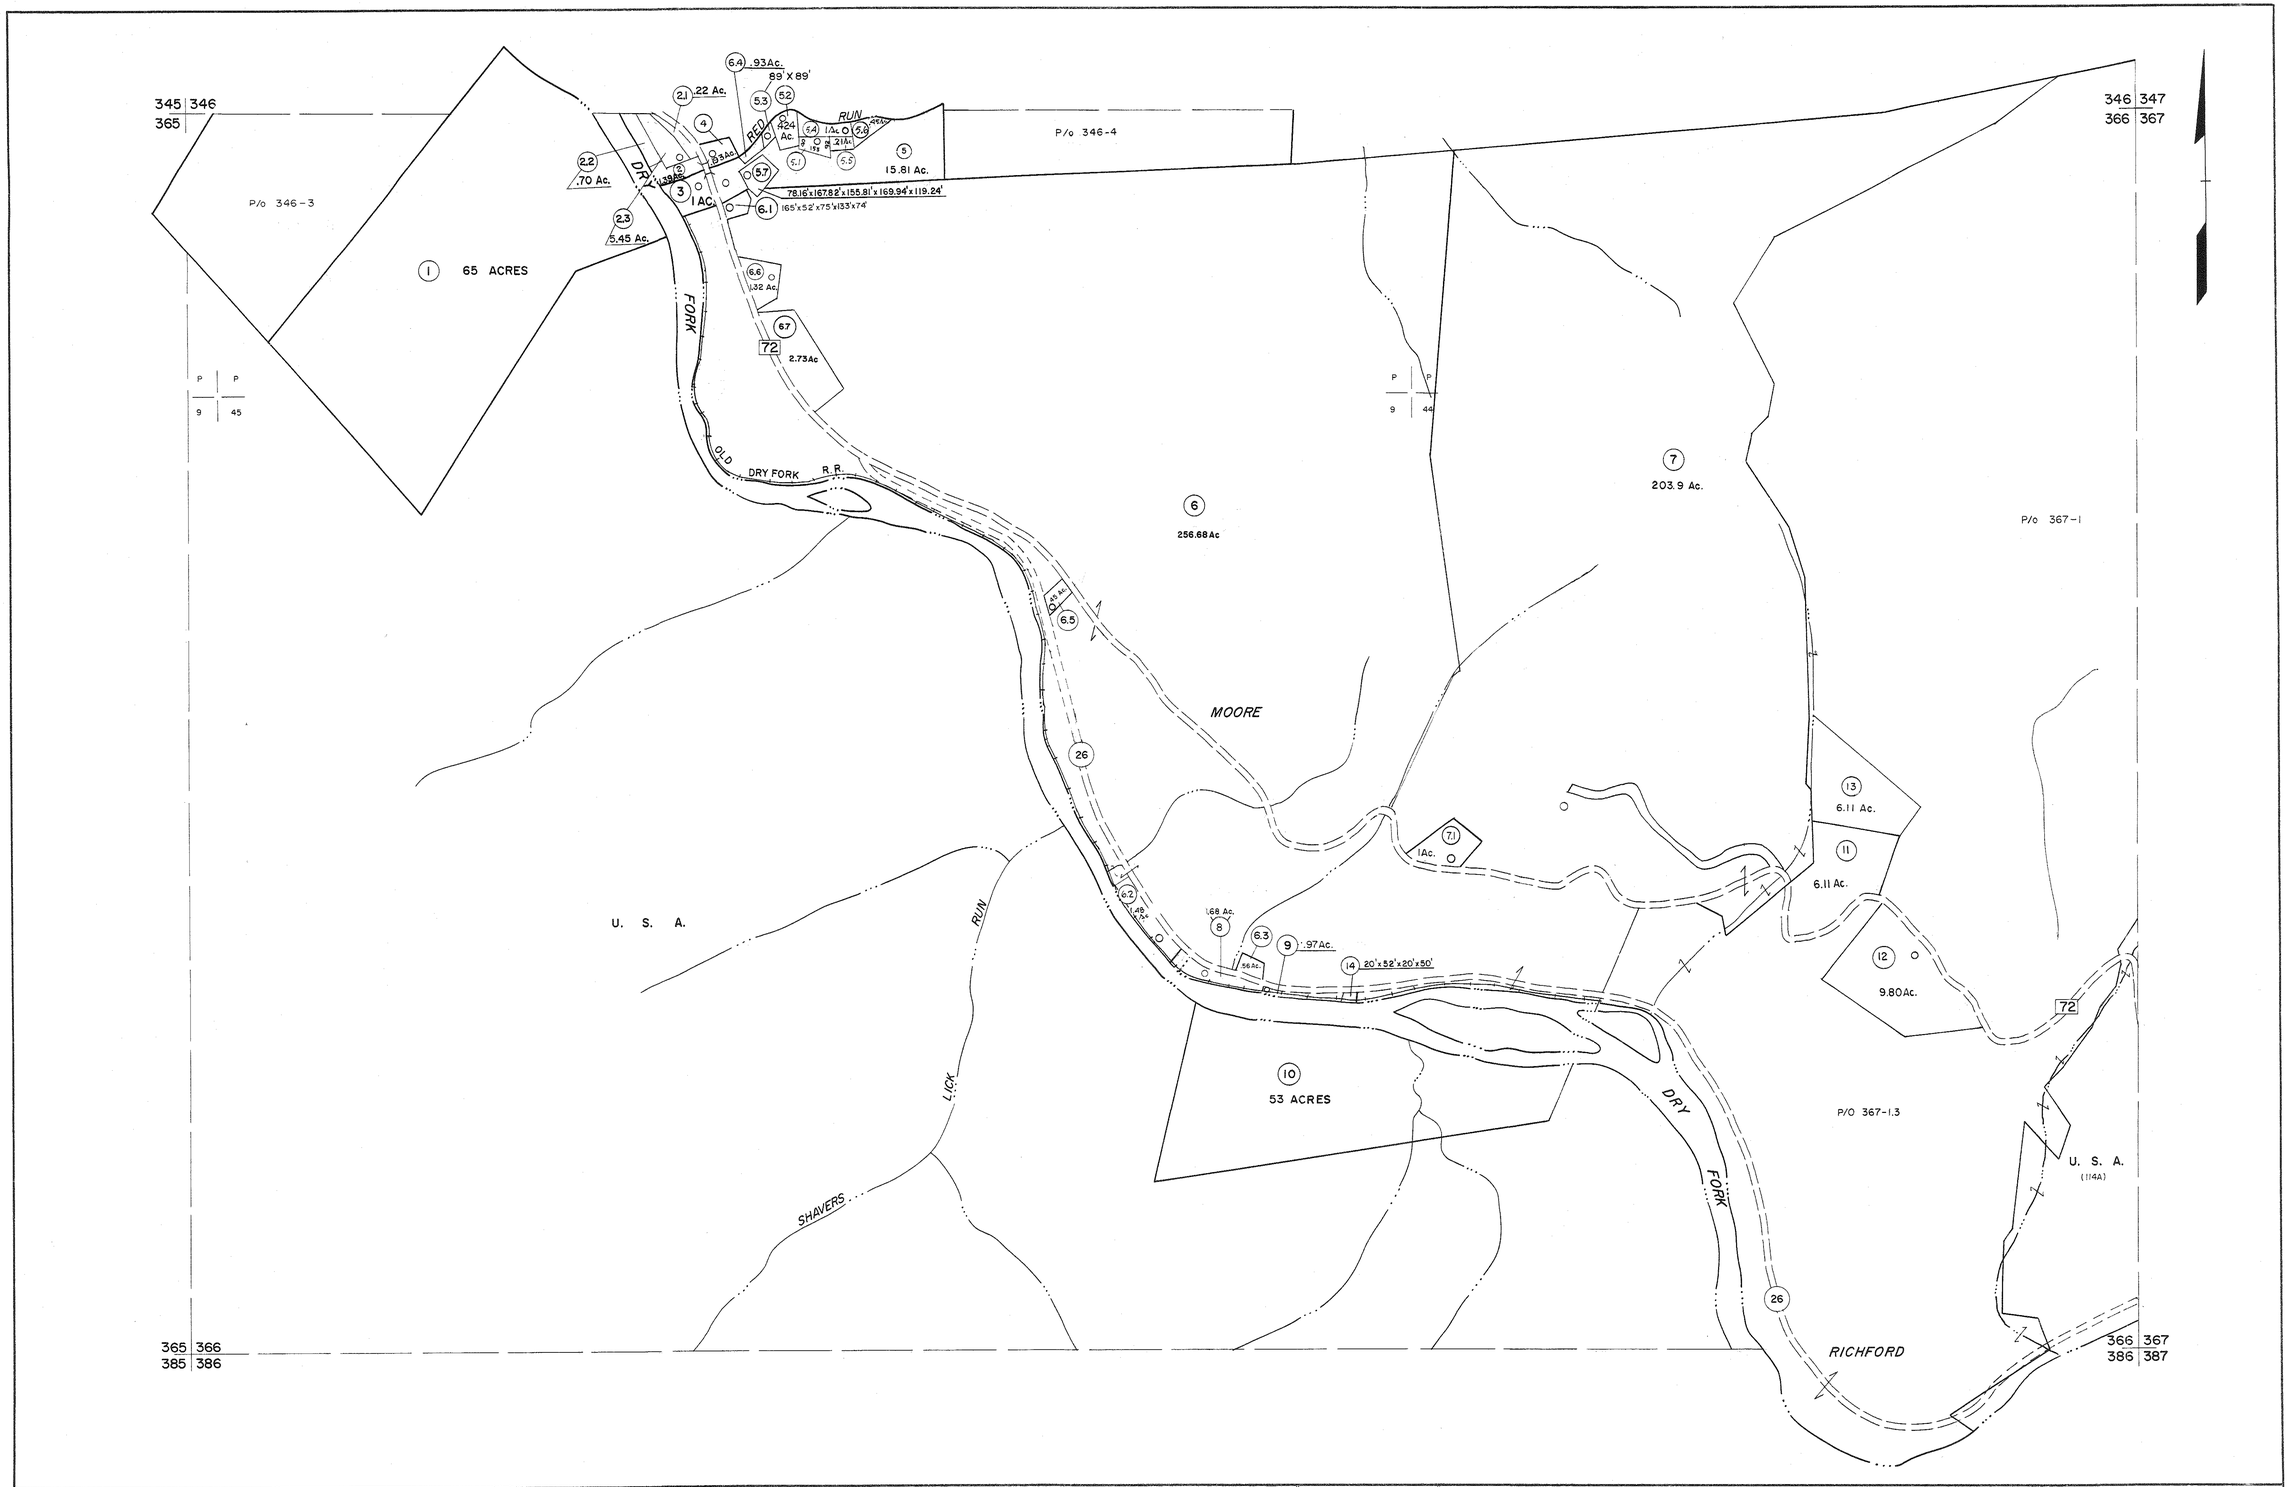

For Tax Purposes Only

Prepared by
MICHAEL BAKER, JR., INC.
Consulting Engineers
Rochester, Pennsylvania

Legend

Property line		Original lot line	
Edge of pavement or roadway		Deed lot number	(15)
Corporation line		Parcel or index number	99
District line		Improvement	o
County line		Railroad	

Revisions

1	6-6-75	BH	9	OGIS	1/31/93	DSH	17	3/28/06	S&H
2	11/22/78	DG	10	OGIS	12/12/93	SAJ	18	3/24/07	S&H
3	Revised to 7-1-83	[illegible]	11	SLS INC.	3/3/98	JWM	19	6-22-08	H&S
4	7-1-84	L.E.S.	12	SLS INC.	1/28/99	DSW	20	6/27/11	S&H
5	July, 1985	TRL	13	SLS INC.	3/2/00	JWM	21	5/25/15	S&H
6	Rev. to 3-1-89	REB	14	ESI	2/2/01	REK	22		
7	OGIS 1/6/91	DSH	15	H&S	2/19/04		23		
8			16	3/21/05		S&H	24		

KEY MAP

346
365 366 367
386

TUCKER COUNTY
STATE OF WEST VIRGINIA
Office of Assessor

DISTRICT
DRY FORK

SHEET NO: 366

Date, Aerial Photography: November, 1961 Date, Map: Dec., 1962
Photo No: Scale: 1" = 400'