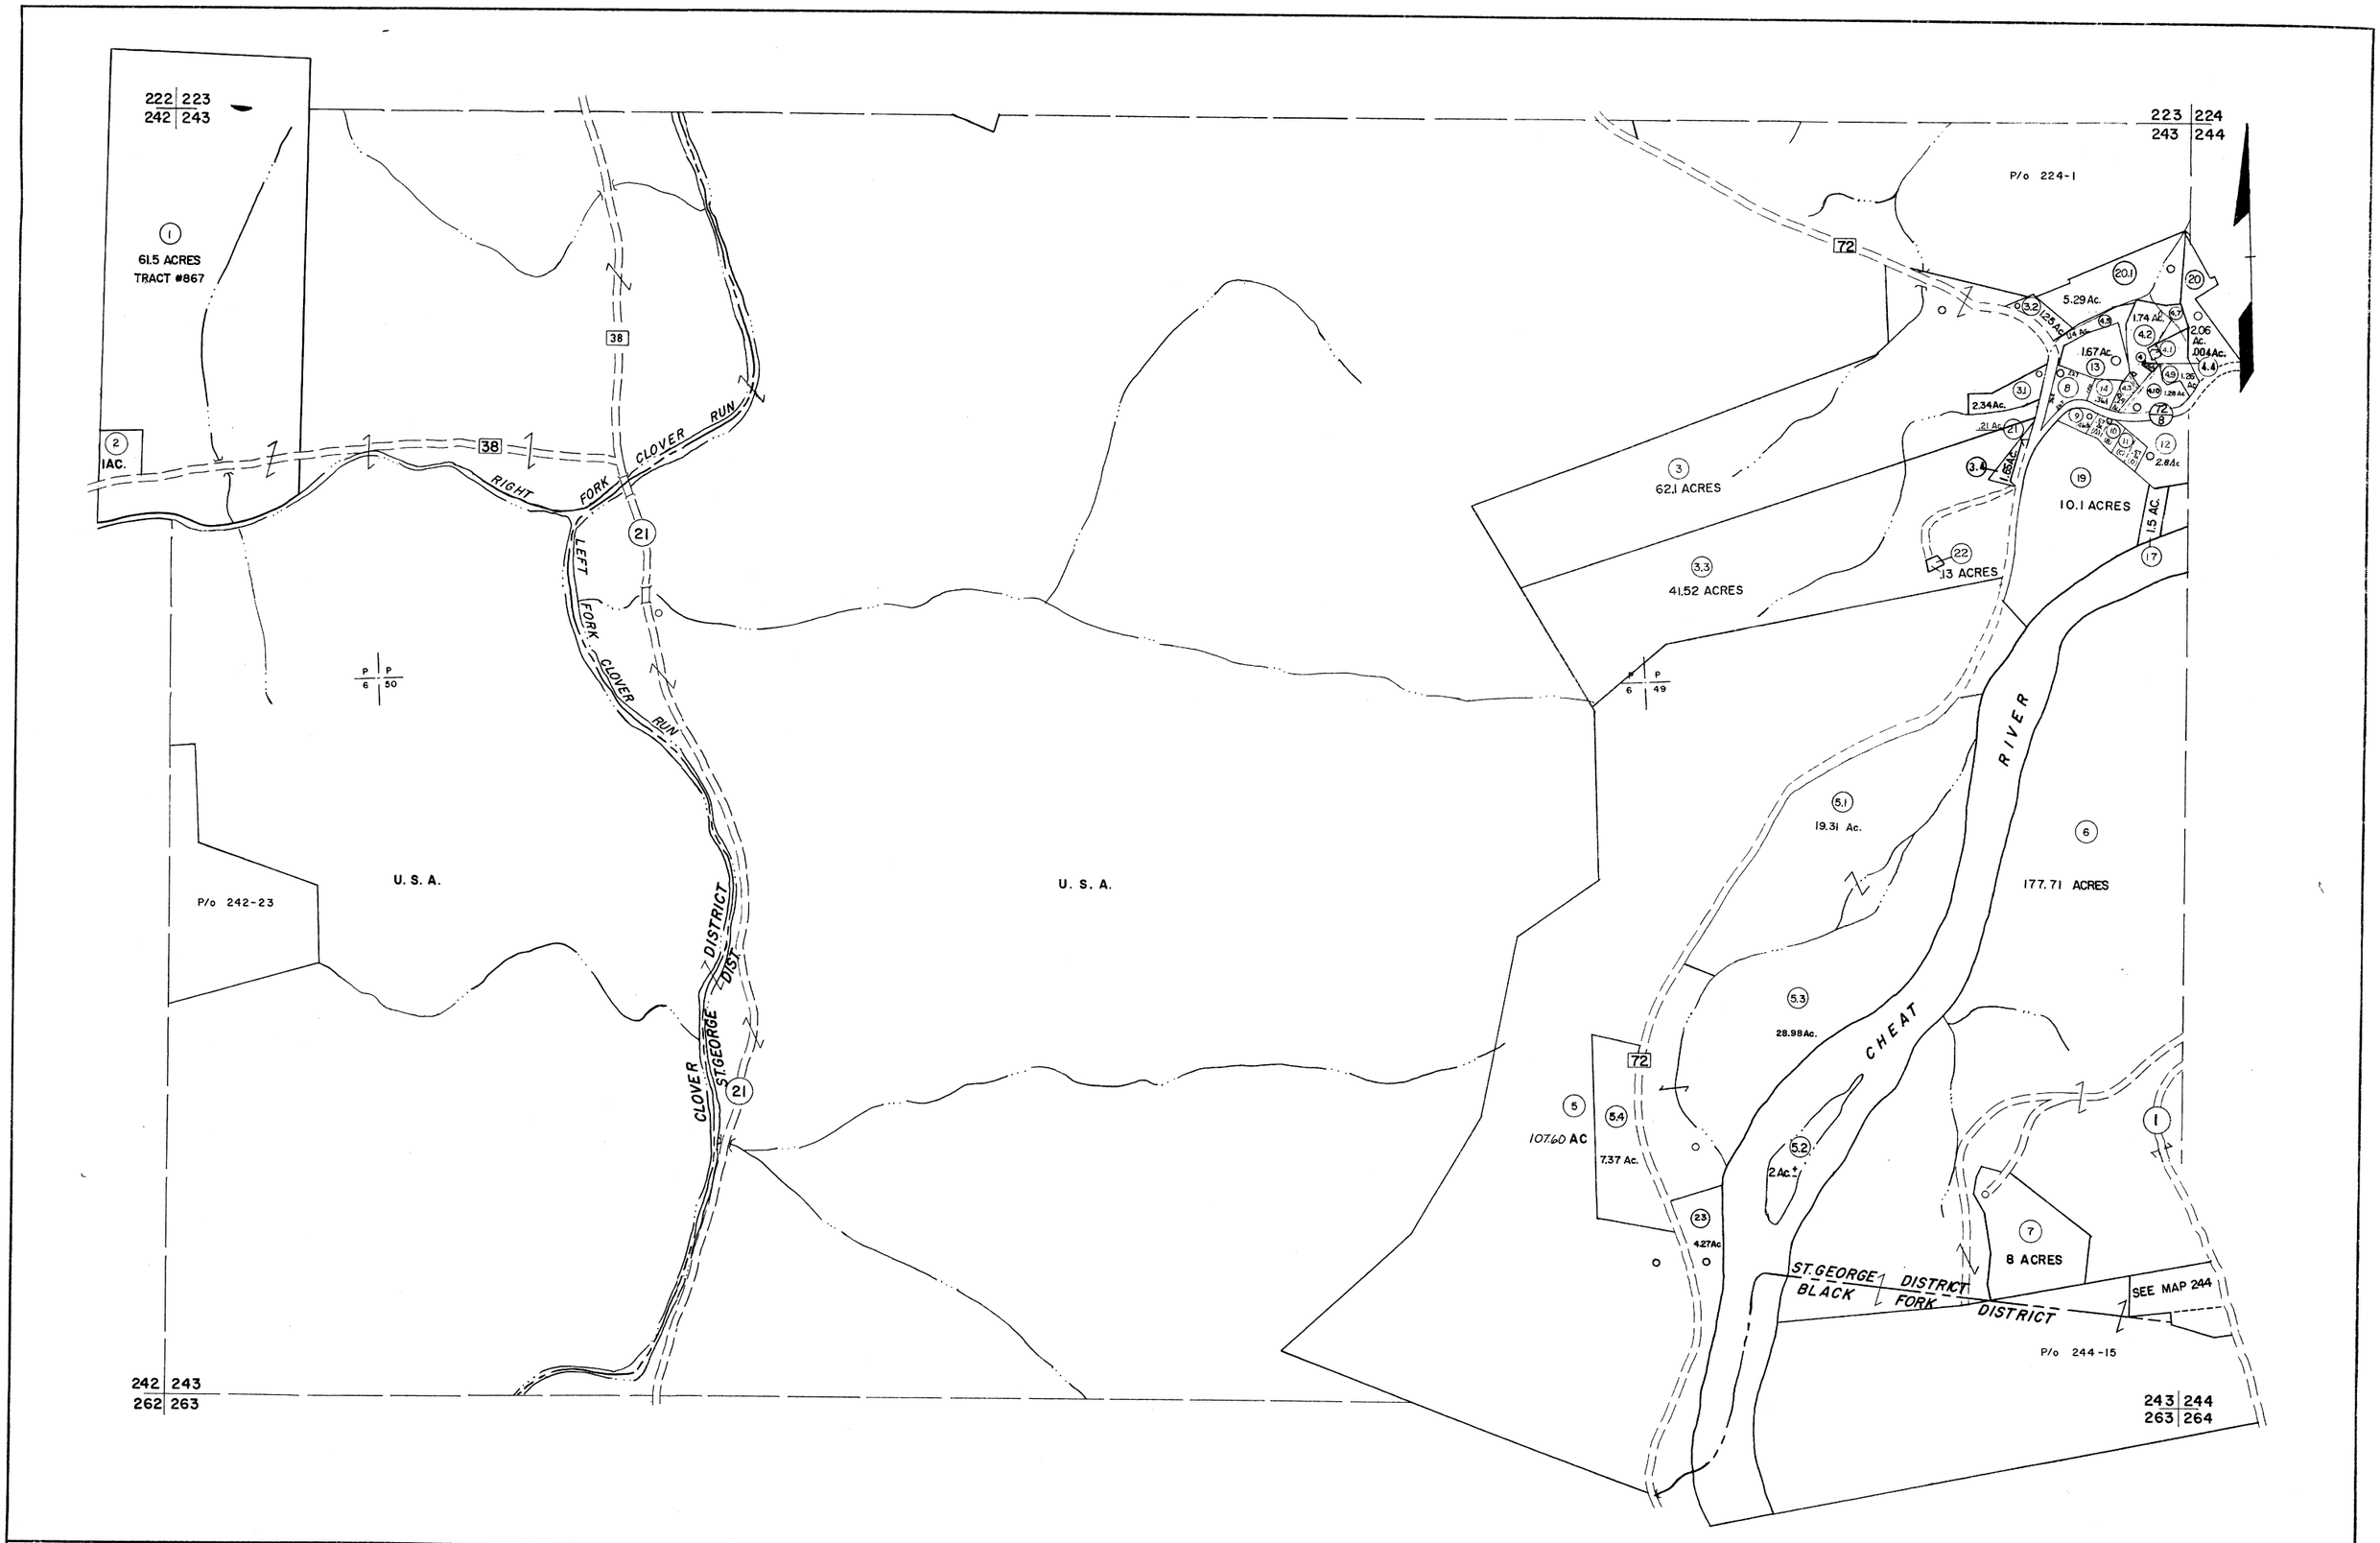

For Tax Purposes Only

Prepared by
MICHAEL BAKER, JR., INC.
Consulting Engineers
Rochester, Pennsylvania

Legend

Property line		Original lot line	
Edge of pavement or roadway		Deed lot number	(15)
Corporation line		Parcel or index number	(99)
District line		Improvement	o
County line		Railroad	

Revisions

1	6-3-75	T.G.	9	OGIS 2-95	HD	17	ESI 2/20/03	REK
2	11/21/78	DG.	10	SLS INC. - DDC 5/97		18	3/24/07	S&H
3	Revised to 7-1-83	JF.	11	SLS INC. 2/23/98	JWM	19	6-22-08	H&S
4	7-1-84	L.E.S.	12	SLS INC. 1/27/99	DSW	20	5-21-09	H&S
5	Revised to 7-1-87	JF.	13	SLS INC. 3/1/00	JWM	21	5-8-10	H&S
6	REV. TO 3-1-89	R.E.B.	14	ESI 1/31/01	REK	22		
7	OGIS 12/31/90	DSH	15	ESI 2/8/02	REK	23		
8	OGIS 3-19-92	TL	16			24		

KEY MAP

	223	
242	243	244
	263	

TUCKER COUNTY
STATE OF WEST VIRGINIA
Office of Assessor

DISTRICT **CLOVER - BLACKFORK ST.GEORGE**

SHEET NO: 243

Date, Aerial Photography: Nov., 1961
Photo No:

Date, Map: Dec., 1962
Scale: 1" = 400'