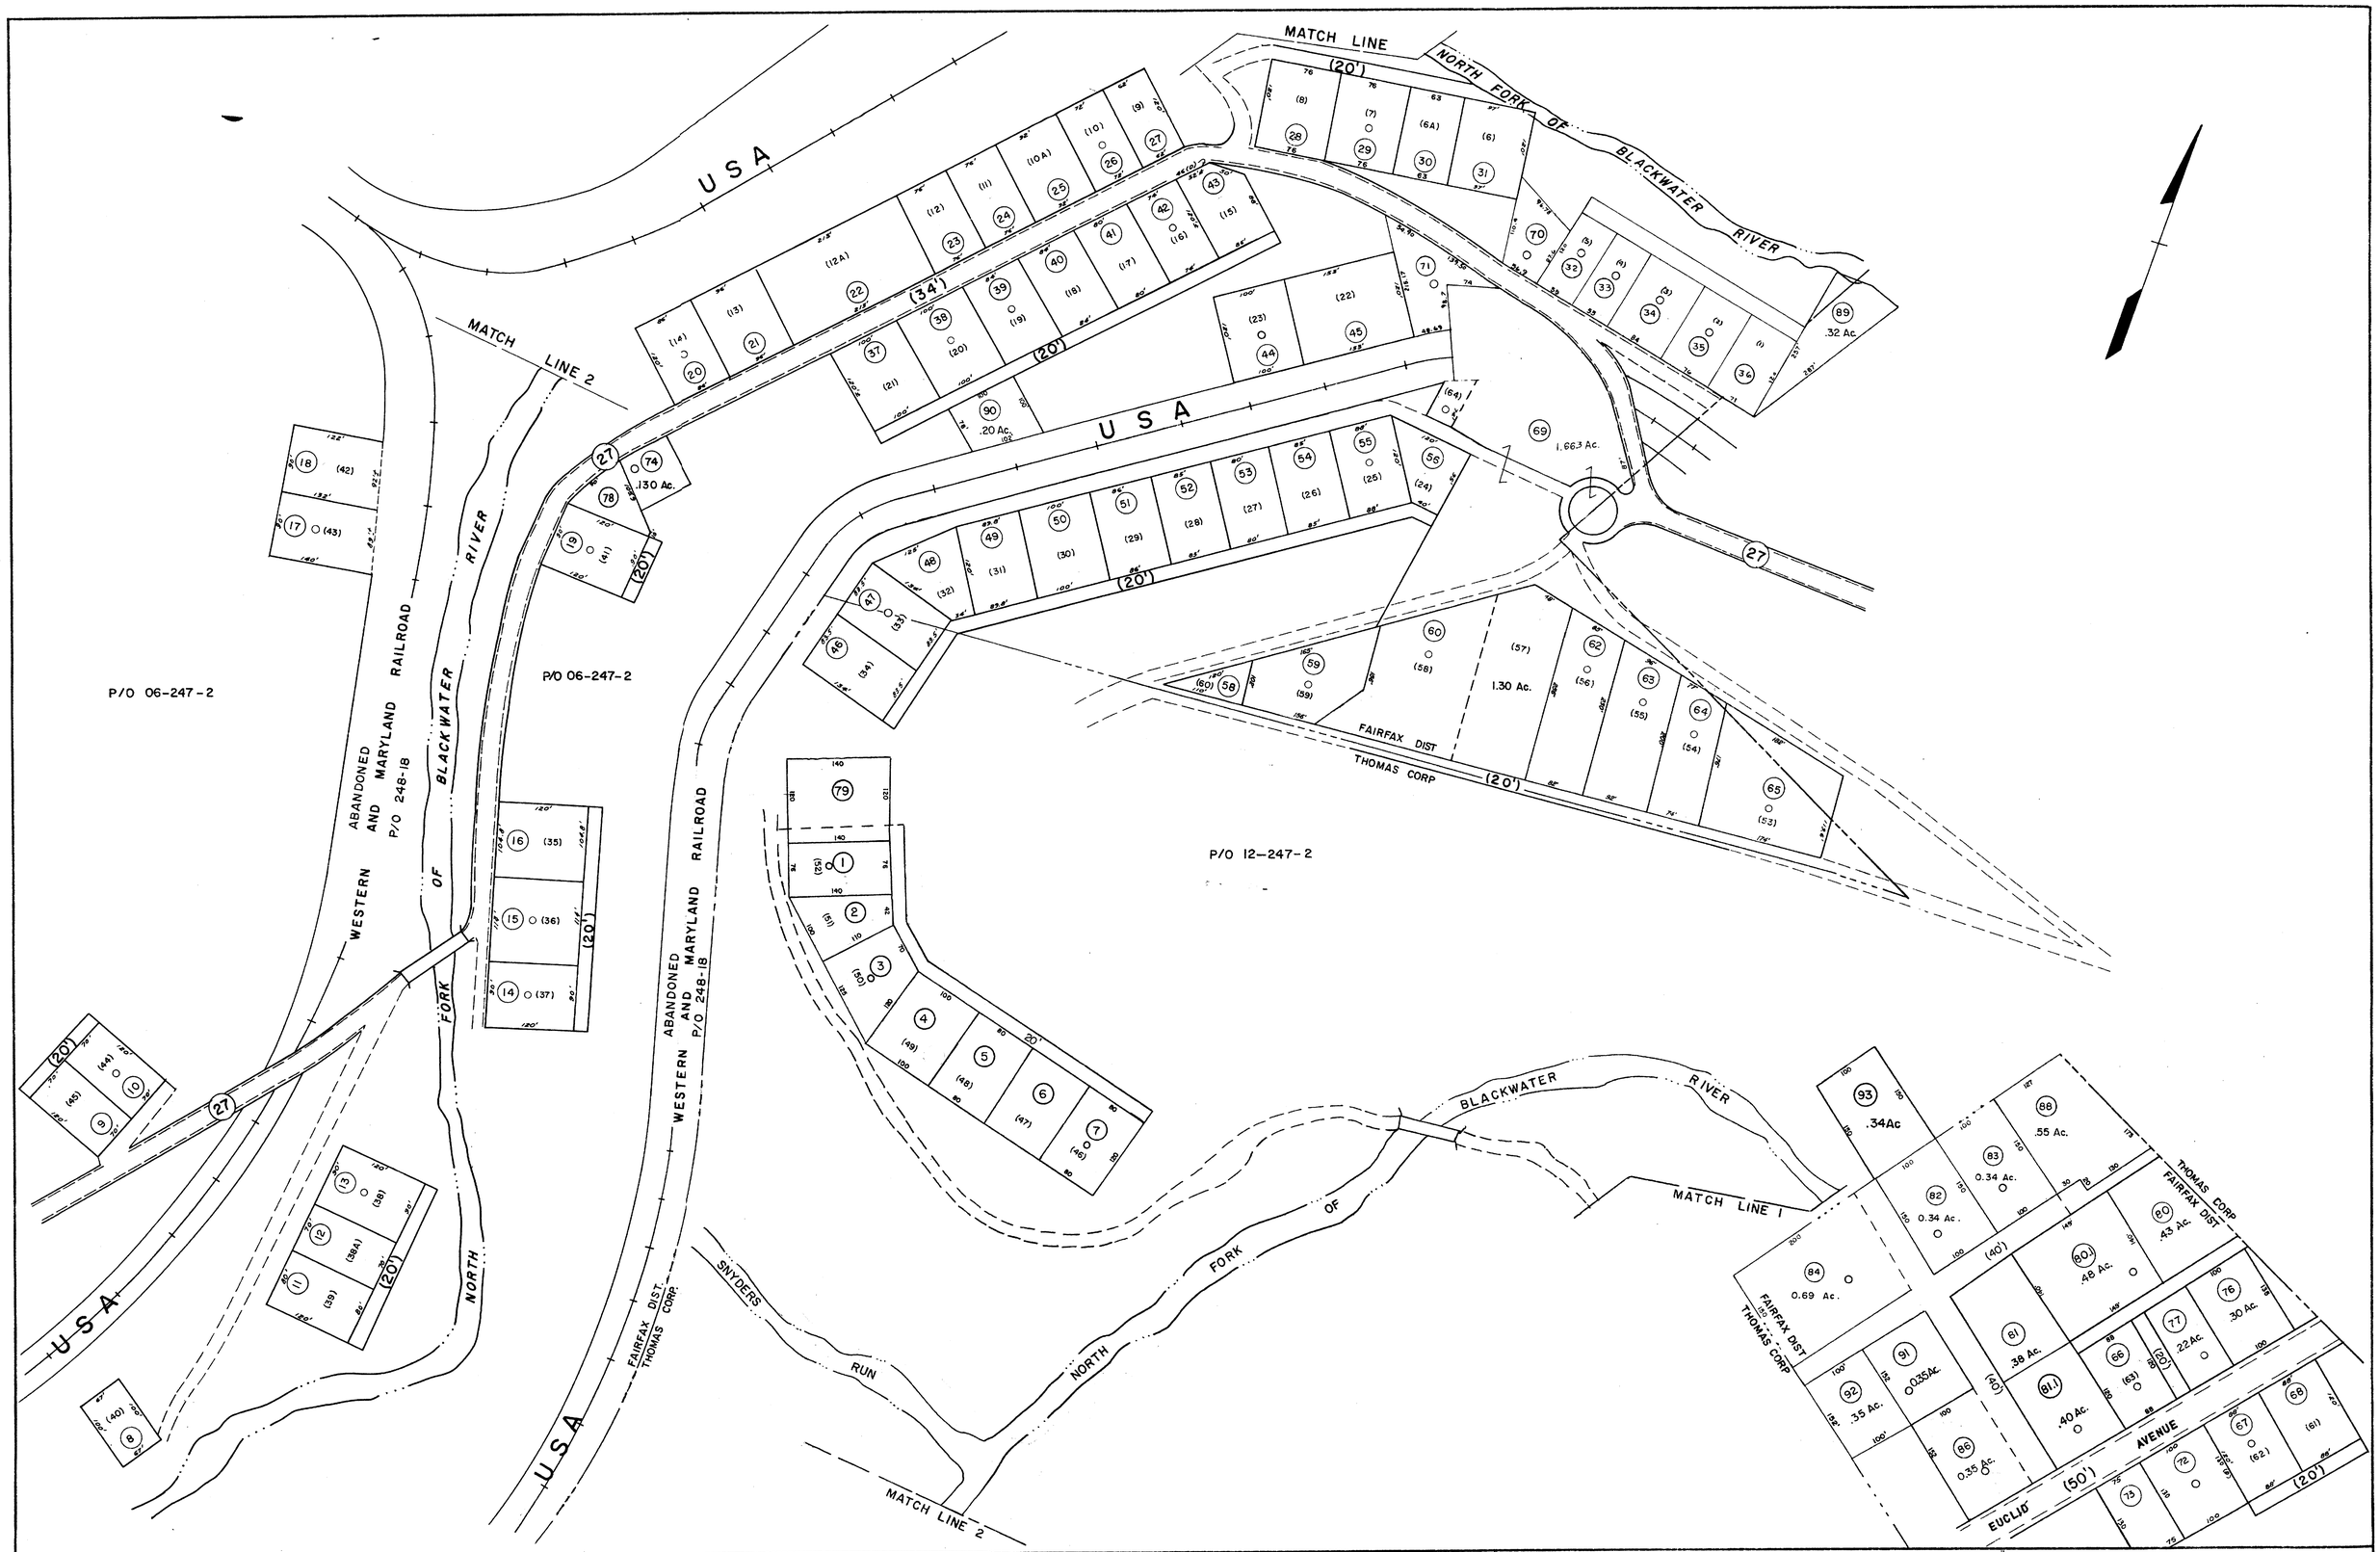

For Tax Purposes Only

Prepared by

MICHAEL BAKER, JR., INC.

Consulting Engineers

Rochester, Pennsylvania

Legend

Property line	Original lot line
Edge of pavement or roadway	Deed lot number (15)
Corporation line	Parcel or index number (99)
District line	Improvement
County line	Railroad

Revisions

1		June 75	PAM	9	SLS INC. - DDC 5/97		17	3/28/06	S&H
2		11-22-78	T.G.	10	SLS INC. 2/23/98	JWM	18	6-24-09	HAS
3		Revised to 7-1-85	T.	11	SLS INC. 1/27/99	DSW	19	5-8-10	HAS
4	OGIS	3-19-92	TL	12	ESI 2/5/01	REK	20		
5	OGIS	1/25/93	DSH	13	ESI 2/7/02	REK	21		
6	OGIS	12/11/93	SAJ	14	ESI 2/20/03	REK	22		
7	OGIS	2-95	HD	15	HAS 2/22/04		23		
8	O.G.I.S	4-1-96	J.E.B	16	3/21/05	S&H	24		

KEY MAP

	248	
248	248A	248
	248	

TUCKER COUNTY

STATE OF WEST VIRGINIA

Office of Assessor

DISTRICT

FAIRFAX (COKETON) & THOMAS CORP

SHEET NO: 248A (02)

Date, Aerial Photography: April, 1961
Photo No: 318L-12

Date, Map: July, 1962
Scale: 1" = 100'