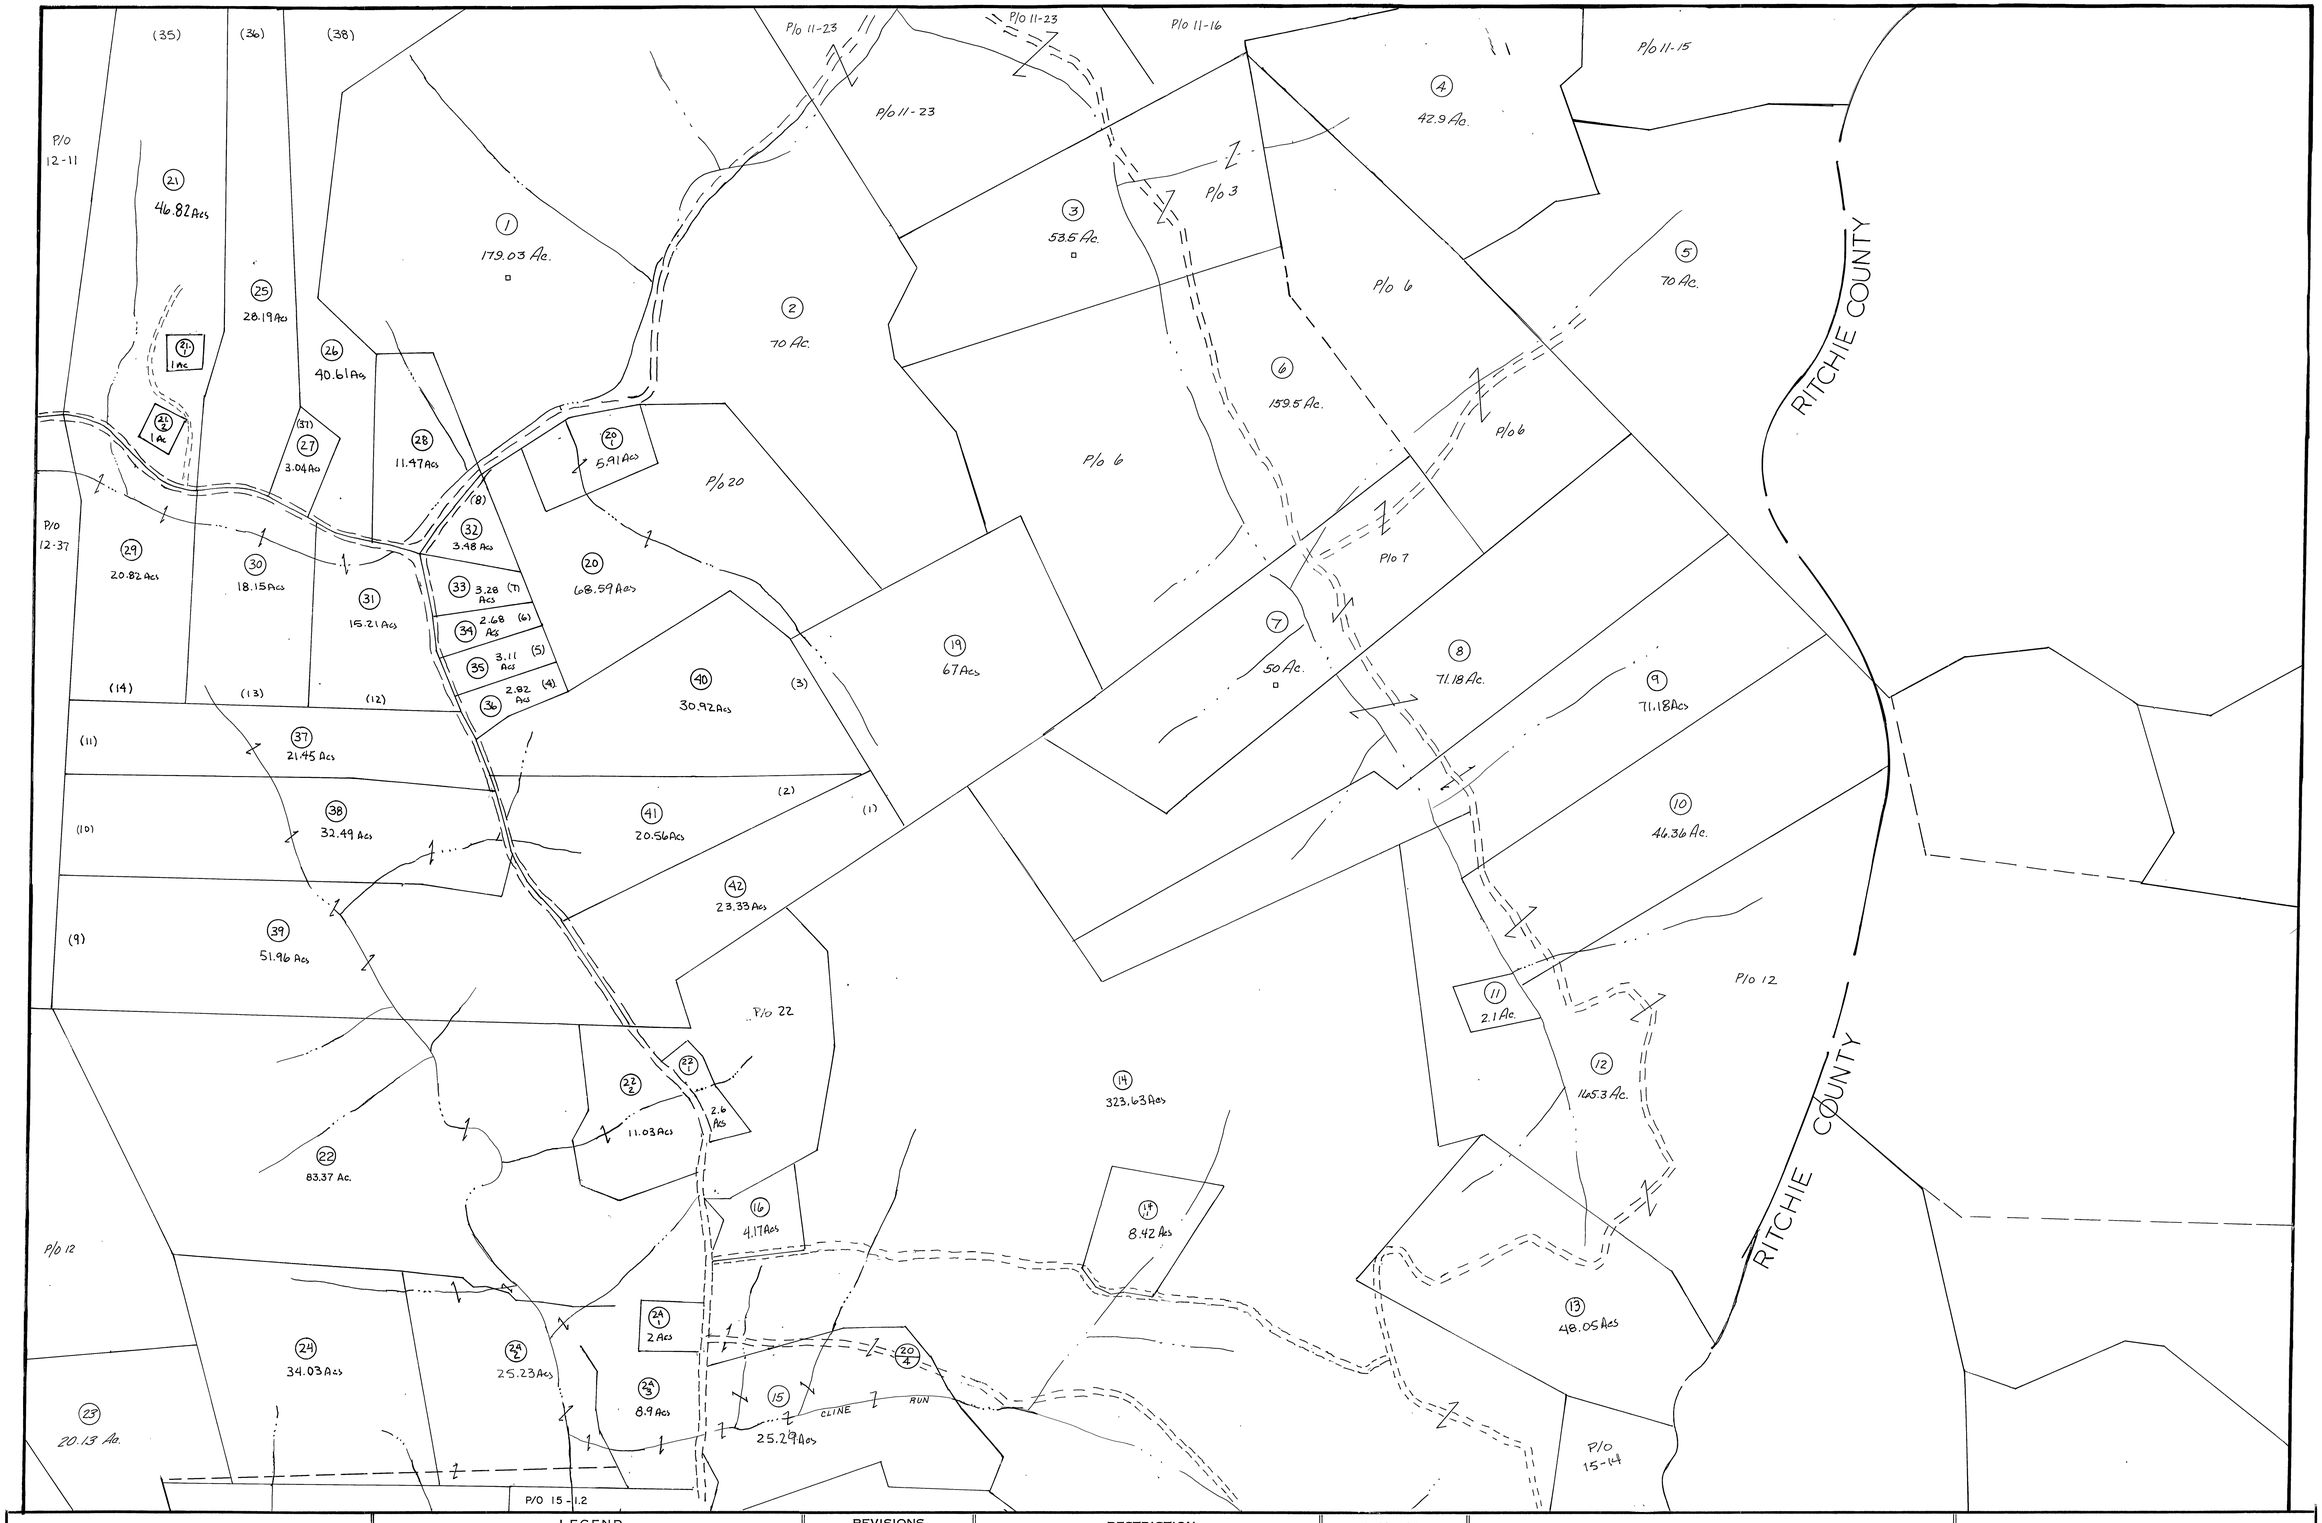

For Tax Purposes Only

Prepared by
LOCAL GOVERNMENT RELATIONS DIV.
STATE TAX COMMISSIONER
CHARLESTON, W.VA.

LEGEND

Property line		Original lot line	
Edge of pavement or roadway		Deed lot number	(15)
Corporation line		Parcel or index number	99
District line		Improvement	o
County line		Railroad	

REVISIONS

1	EXCALIBUR	6/99
2	EXCALIBUR GRAPHICS	7/06
3	Revised to 7-1-83	
4	REV. TO 7-1-84	NCS
5	July, 1987	TRL
6	Revised to 7-1-89	
7	EXCALIBUR GRAPHICS 7/90	
8	EXCALIBUR GRAPHICS 7/93	

RESTRICTION

All tax maps created under the provisions of reappraisal legislation are the property of the State of West Virginia and the reproduction, copying, distribution or sale of such tax maps or any copies thereof without the written permission of the State Tax Commissioner is prohibited by law.

KEY MAP

TYLER COUNTY

STATE OF WEST VIRGINIA

MEADE DISTRICT

MAP NO. 13

Date, Aerial Photography:
Photo No:

Date, Map: 4-21-76
Scale: 1" = 400'