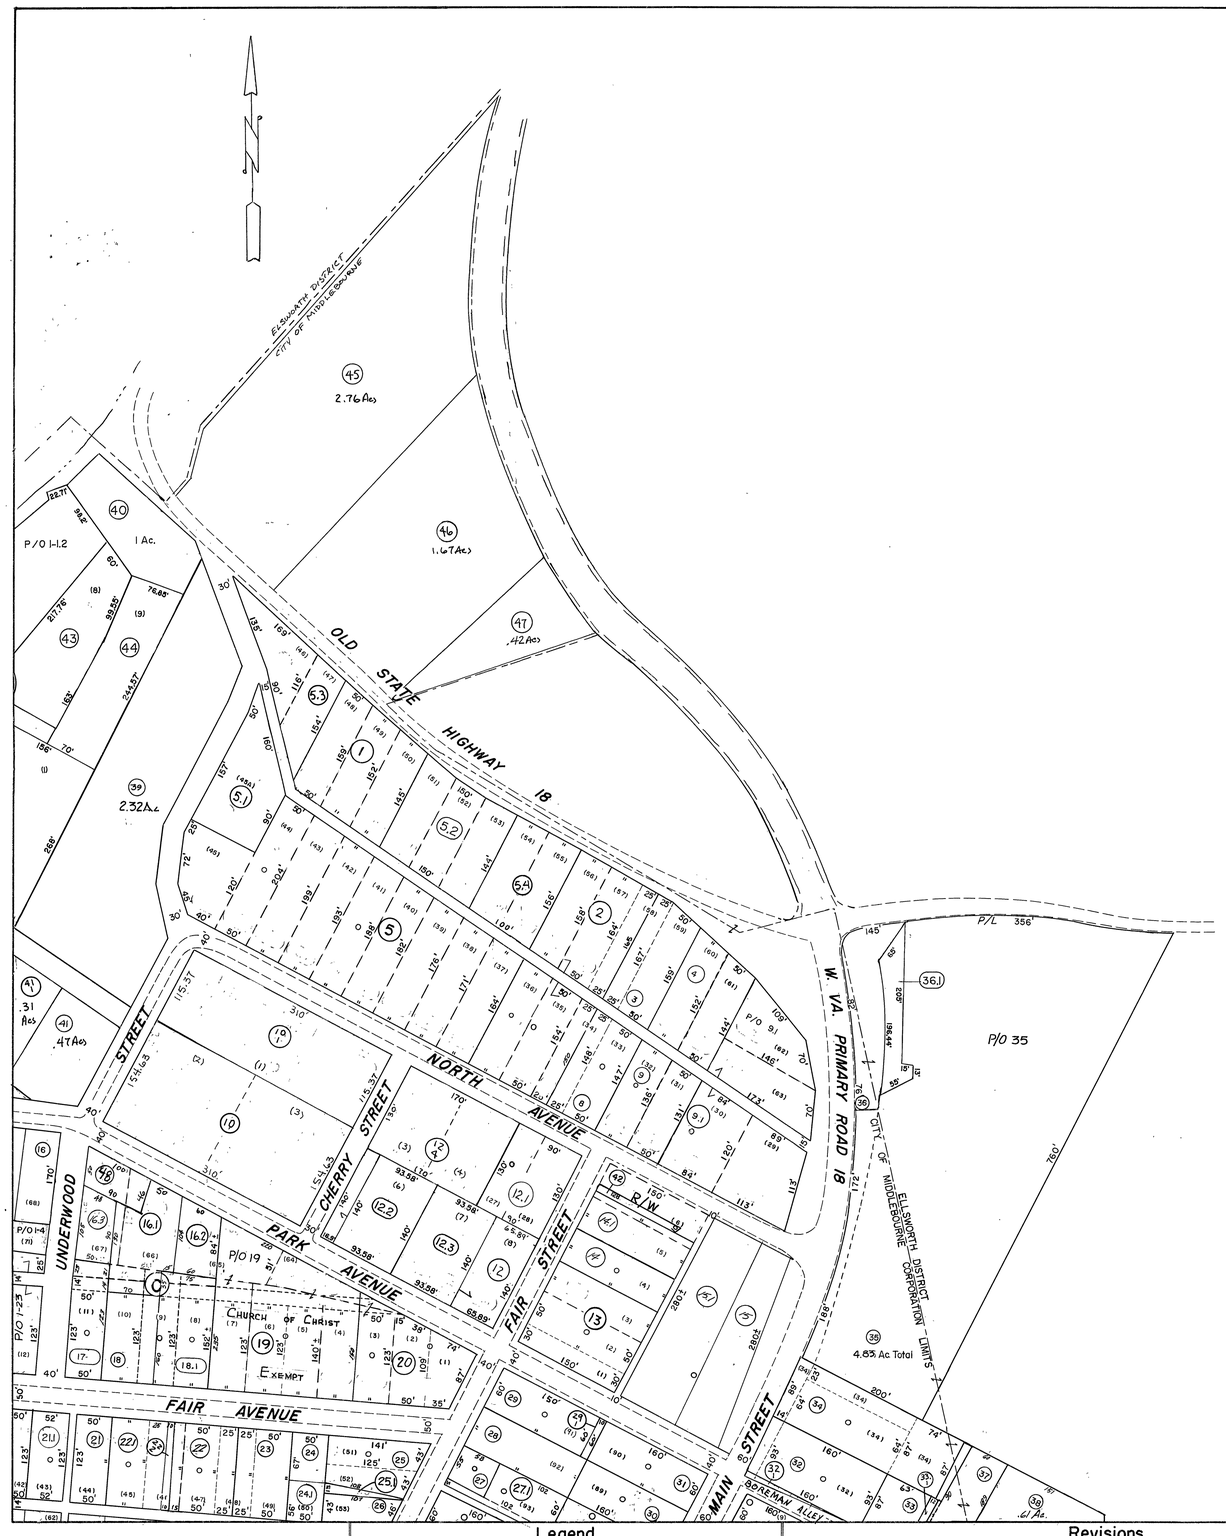

SHEET INDEX

1	2
3	4

Legend

Property line		Original lot line	
Road, paved width		Deed lot number, in parenthesis	(15)
Corporation line		Parcel or Index number in circle	(99)
District line		Improvement	
County line		Railroad	

Revisions

1	DEC. 1959	9	EXCALIBUR GRAPHICS 7/91	17	
2	DEC. 71 J.E. WILLISON DB:EFL	10	EXCALIBUR GRAPHICS 3/95	18	
3	1-22-80	11	EXCALIBUR 6/98	19	
4	Revised to 7-1-85	12	EXCALIBUR GRAPHICS 7/06	20	
5	July 1911	13	EXCALIBUR GRAPHICS 7/09	21	
6	July 1925	14		22	
7	Revised to 7-1-87	15		23	
8	EXCALIBUR GRAPHICS 7/90	16		24	

TYLER COUNTY, W. VA.

Office of Assessor

For Tax Purposes Only

Prepared by

PARK AERIAL SURVEYS, INC., LOUISVILLE, KY.

CITY OF MIDDLEBOURNE

SHEET 2

DATE, AERIAL PHOTOGRAPHY: 5-1-58

PHOTO NO. FW-1-12

DATE, MAP: DEC. 1958

SCALE: 1" = 100'