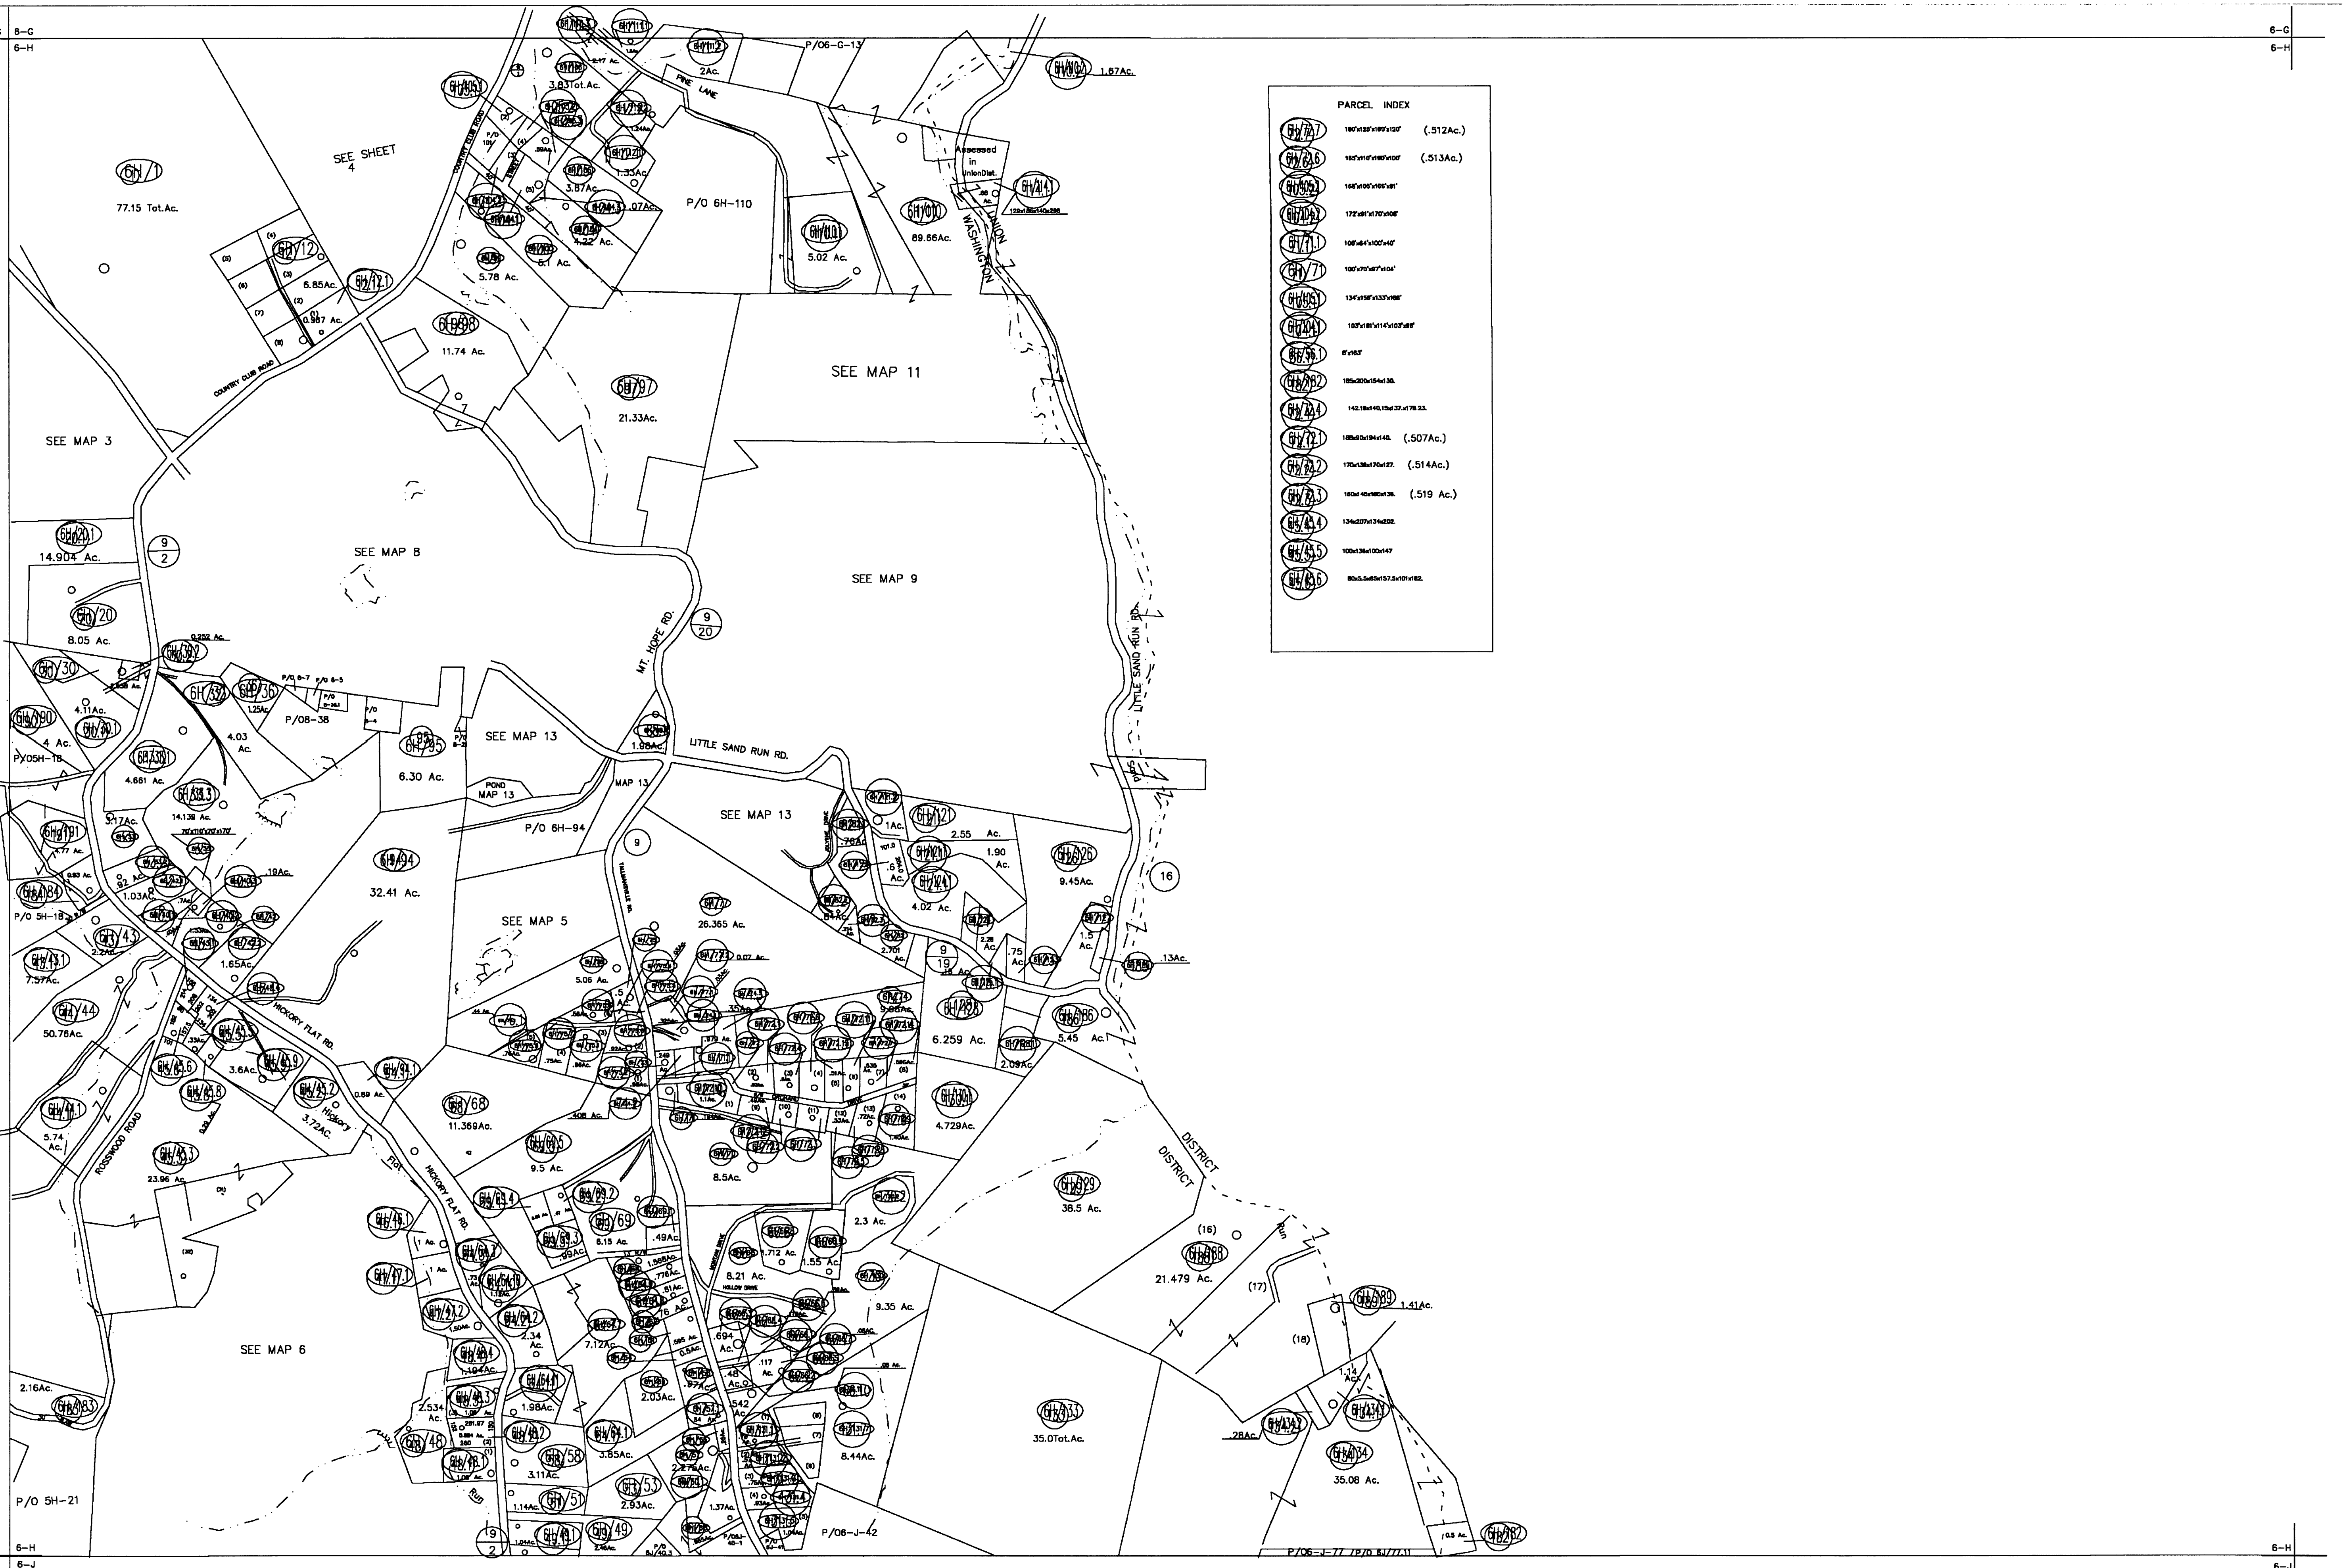

For Tax Purposes Only

Prepared by

Upshur County Assessor Office

Helen R. Phillips : Assessor

Donald W. Rice : Mapper

LEGEND

Property line	————	Original lot line	— — — —
Edge of pavement or roadway	— — —	Deed lot number	(15)
Corporation line	——— - - -	Parcel or index number	(99)
District line	——— - -	Improvement	o
County line	——— — —	Railroad	—+—+—

REVISIONS

1	04-21-2003 DWR
2	1/25/2006 HPM
3	5/28/2006 HPM
4	6/1/2007 HPM
5	6/29/2007 HPM
6	4/25/2008 HPM
7	1/25/2009 HPM
8	6/29/2009 HPM

RESTRICTION

All tax maps created under the provisions of reappraisal legislation are the property of Upshur County West Virginia and the reproduction,copying distribution or sale of such tax maps or any copies thereof without the written permission of the Upshur County Assessor is prohibited by law.

KEY MAP

5G	6G
5H	6H
5J	6J

UPSHUR COUNTY

STATE OF WEST VIRGINIA

Office of Assessor

DISTRICT

WASHINGTON

SHEET NO: 6-H

Date,Aerial Photography: 4-25-62
Photo No: UP-3-58

Date, Map: 11-17-62
Scale: 1" = 400'