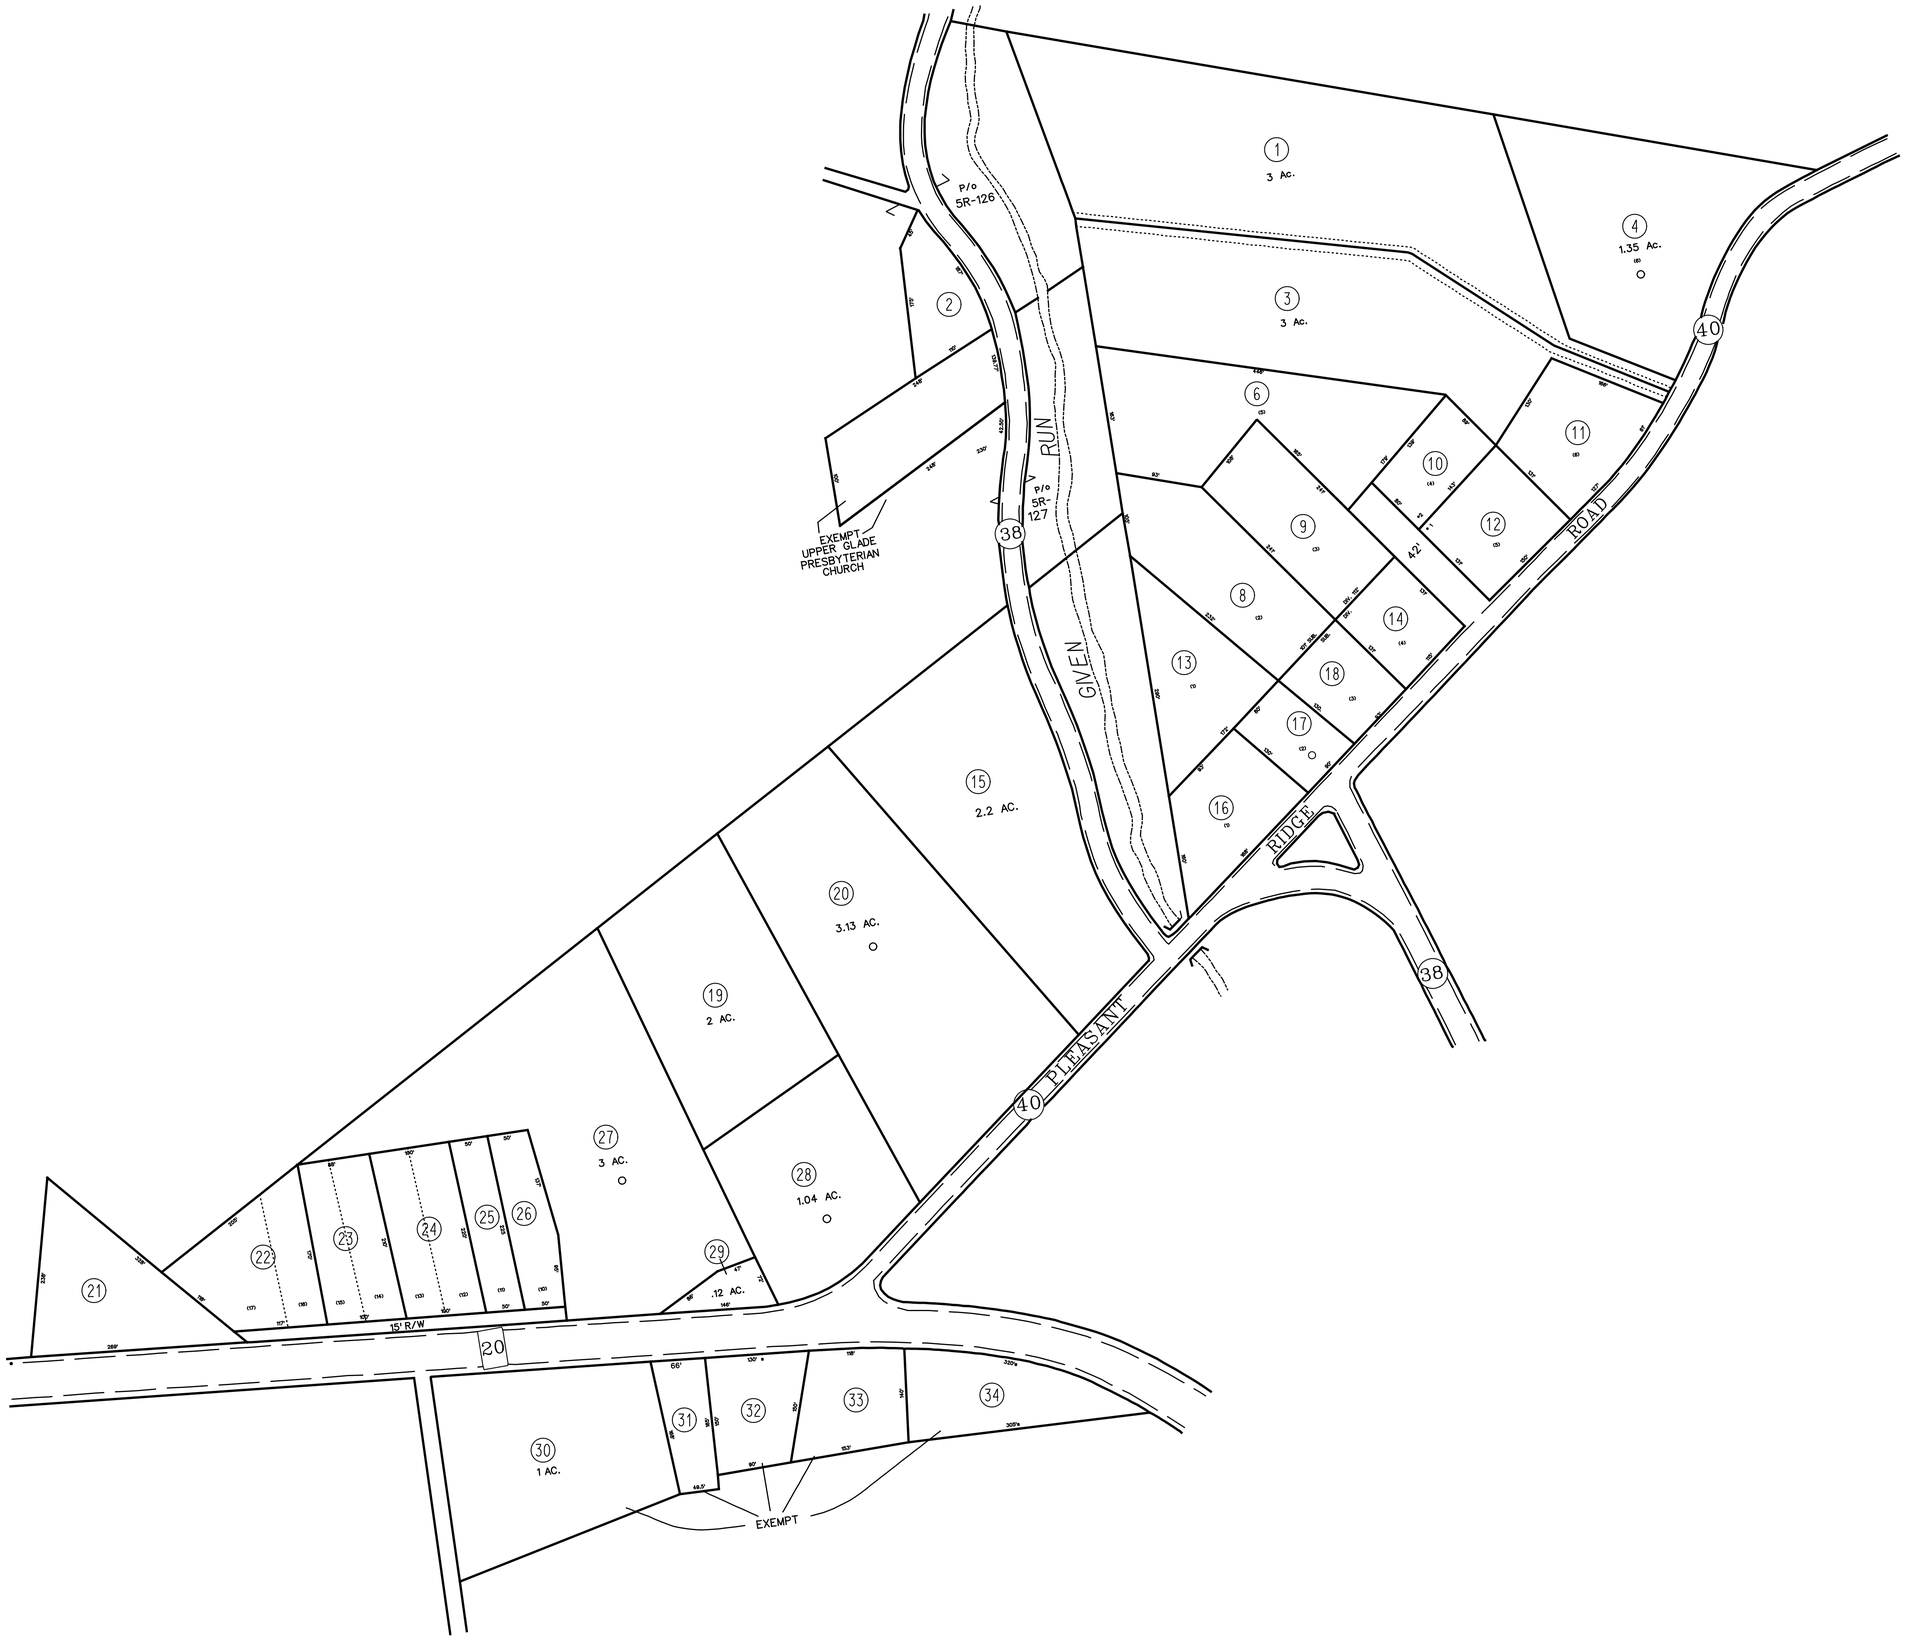

For Tax Purposes Only

Prepared by
Max Cochran - Assessor
2 Court Square
Webster Springs,WV 26288

LEGEND

Property line		Original lot line	
Edge of pavement or roadway		Deed lot number	(15)
Corporation line		Parcel or index number	99
District line		Improvement	o
County line		Railroad	

REVISIONS

1	9/13/72	DNP
2	11-26-80	DF
3	7-1-82	DF
4	7-1-87	NCS
5	7-1-89	REB
6	6-1-2013	HDM
7		
8		

RESTRICTION

All tax maps created under the provisions of reappraisal legislation are the property of the Assessor of Webster County, West Virginia and the reproduction, copying, modification, distribution or sale of such tax maps or any copies thereof without the written permission of the Webster County Assessor is prohibited by law

KEY MAP

5R
5R 18 5R
5R 19

WEBSTER COUNTY

STATE OF WEST VIRGINIA

Office of Assessor

DISTRICT
GLADE

SHEET NO: GD-18

Date,Aerial Photography:
Photo No:

Date, Map: 10-27-88
Scale: 1"=100'