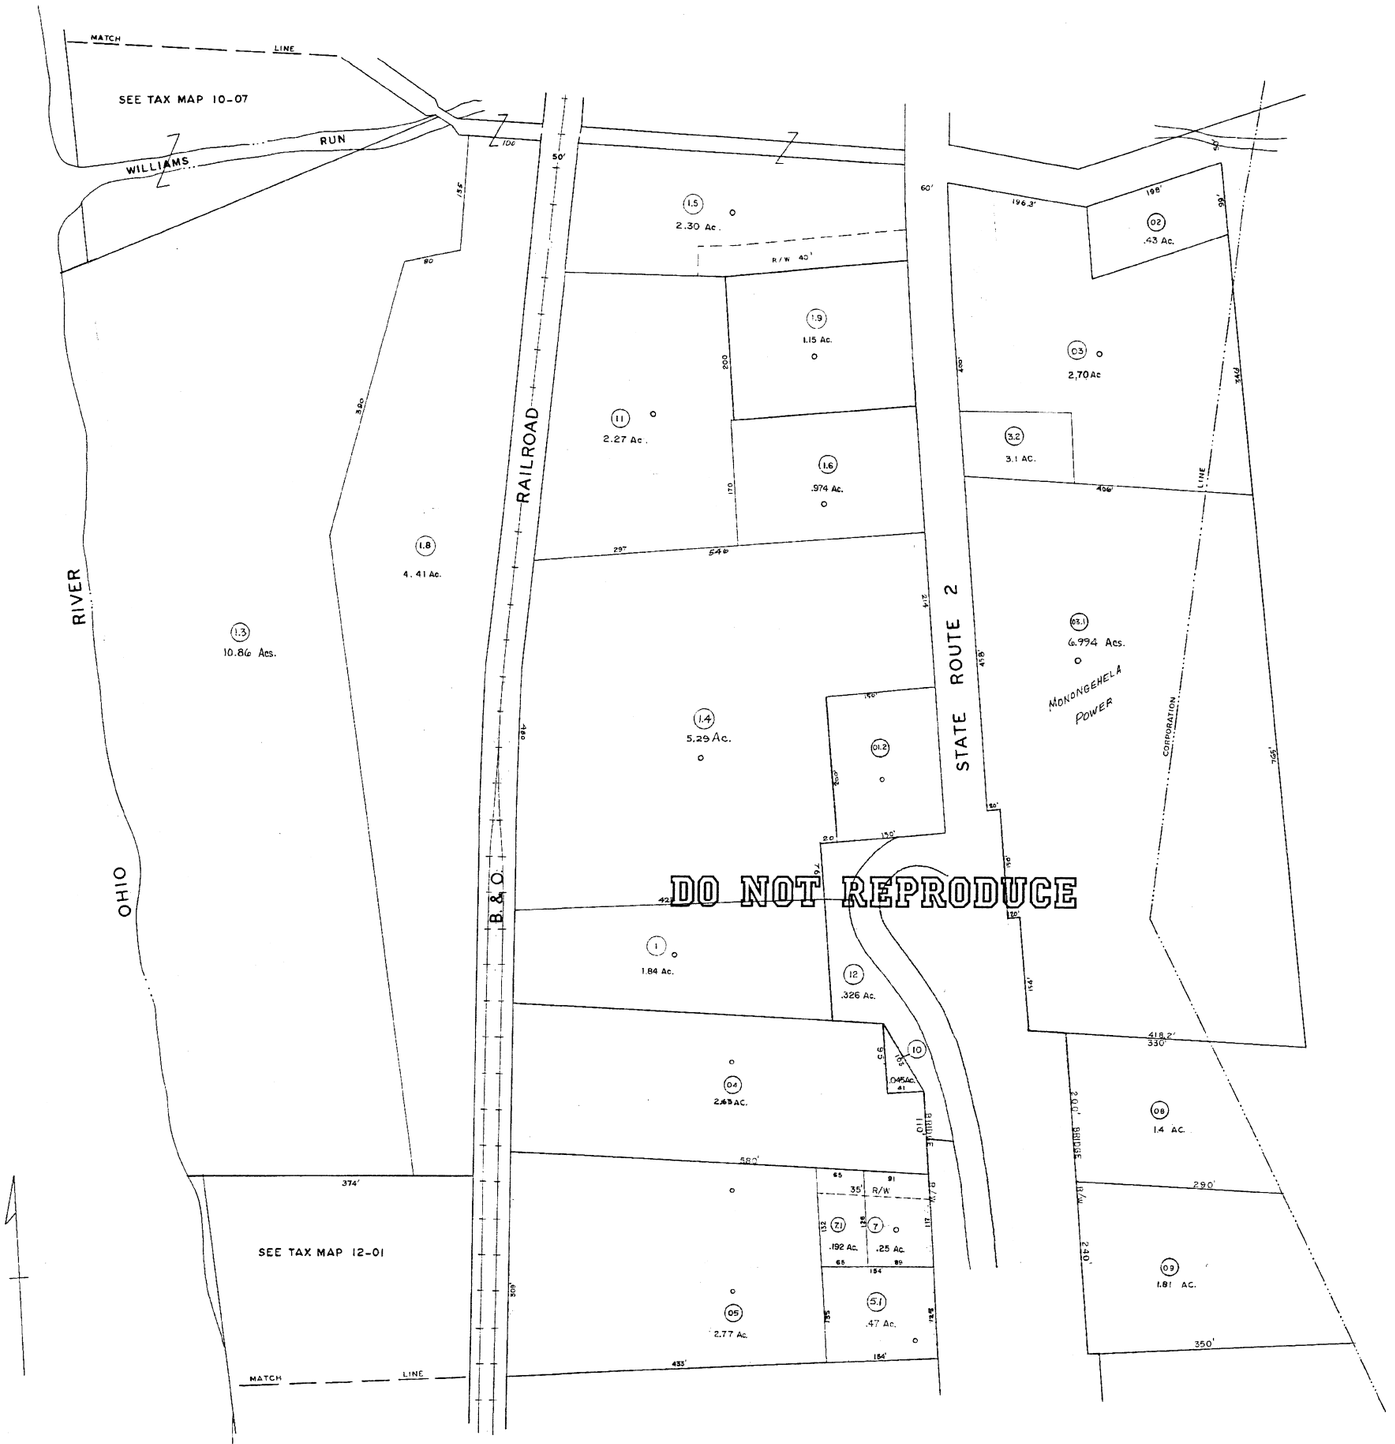

MAGNOLIA DISTRICT

For Tax Purposes Only

Prepared by
L. ROBERT KIMBALL
Consulting Engineer
Ebensburg, Pennsylvania

Legend

Property line		Original lot line	
Edge of pavement or roadway		Deed lot number (in parenthesis)	(15)
Corporation line		Parcel or index number (in circle)	(99)
District line		Improvement	o
County line		Railroad	

Revisions

1	REVISED TO JULY 1965 jgg	9	EXCALIBUR GRAPHICS 7/91	17	
2	" " 1-31-72 JM	10	OGIS 12-96 MD	18	
3	1-28-76 DS	11	5-15-97 J.E.B	19	
4	6-8-79 DS	12	6-1-05 J.E.B	20	
5	Feb. 1990 MM	13	7-15-09 JEB	21	
6	To 7-1-85	14		22	
7	July 1987 TRI	15		23	
8	Reflected to 12-1-88 MM	16		24	

STATE OF WEST VIRGINIA
COUNTY OF WETZEL
Office of Assessor

NEW MARTINSVILLE
SHEET 11

Date, Aerial Photography: APRIL 1958 Date, Map: 1-27-59
Photo No: 510 Scale: 1" = 100'