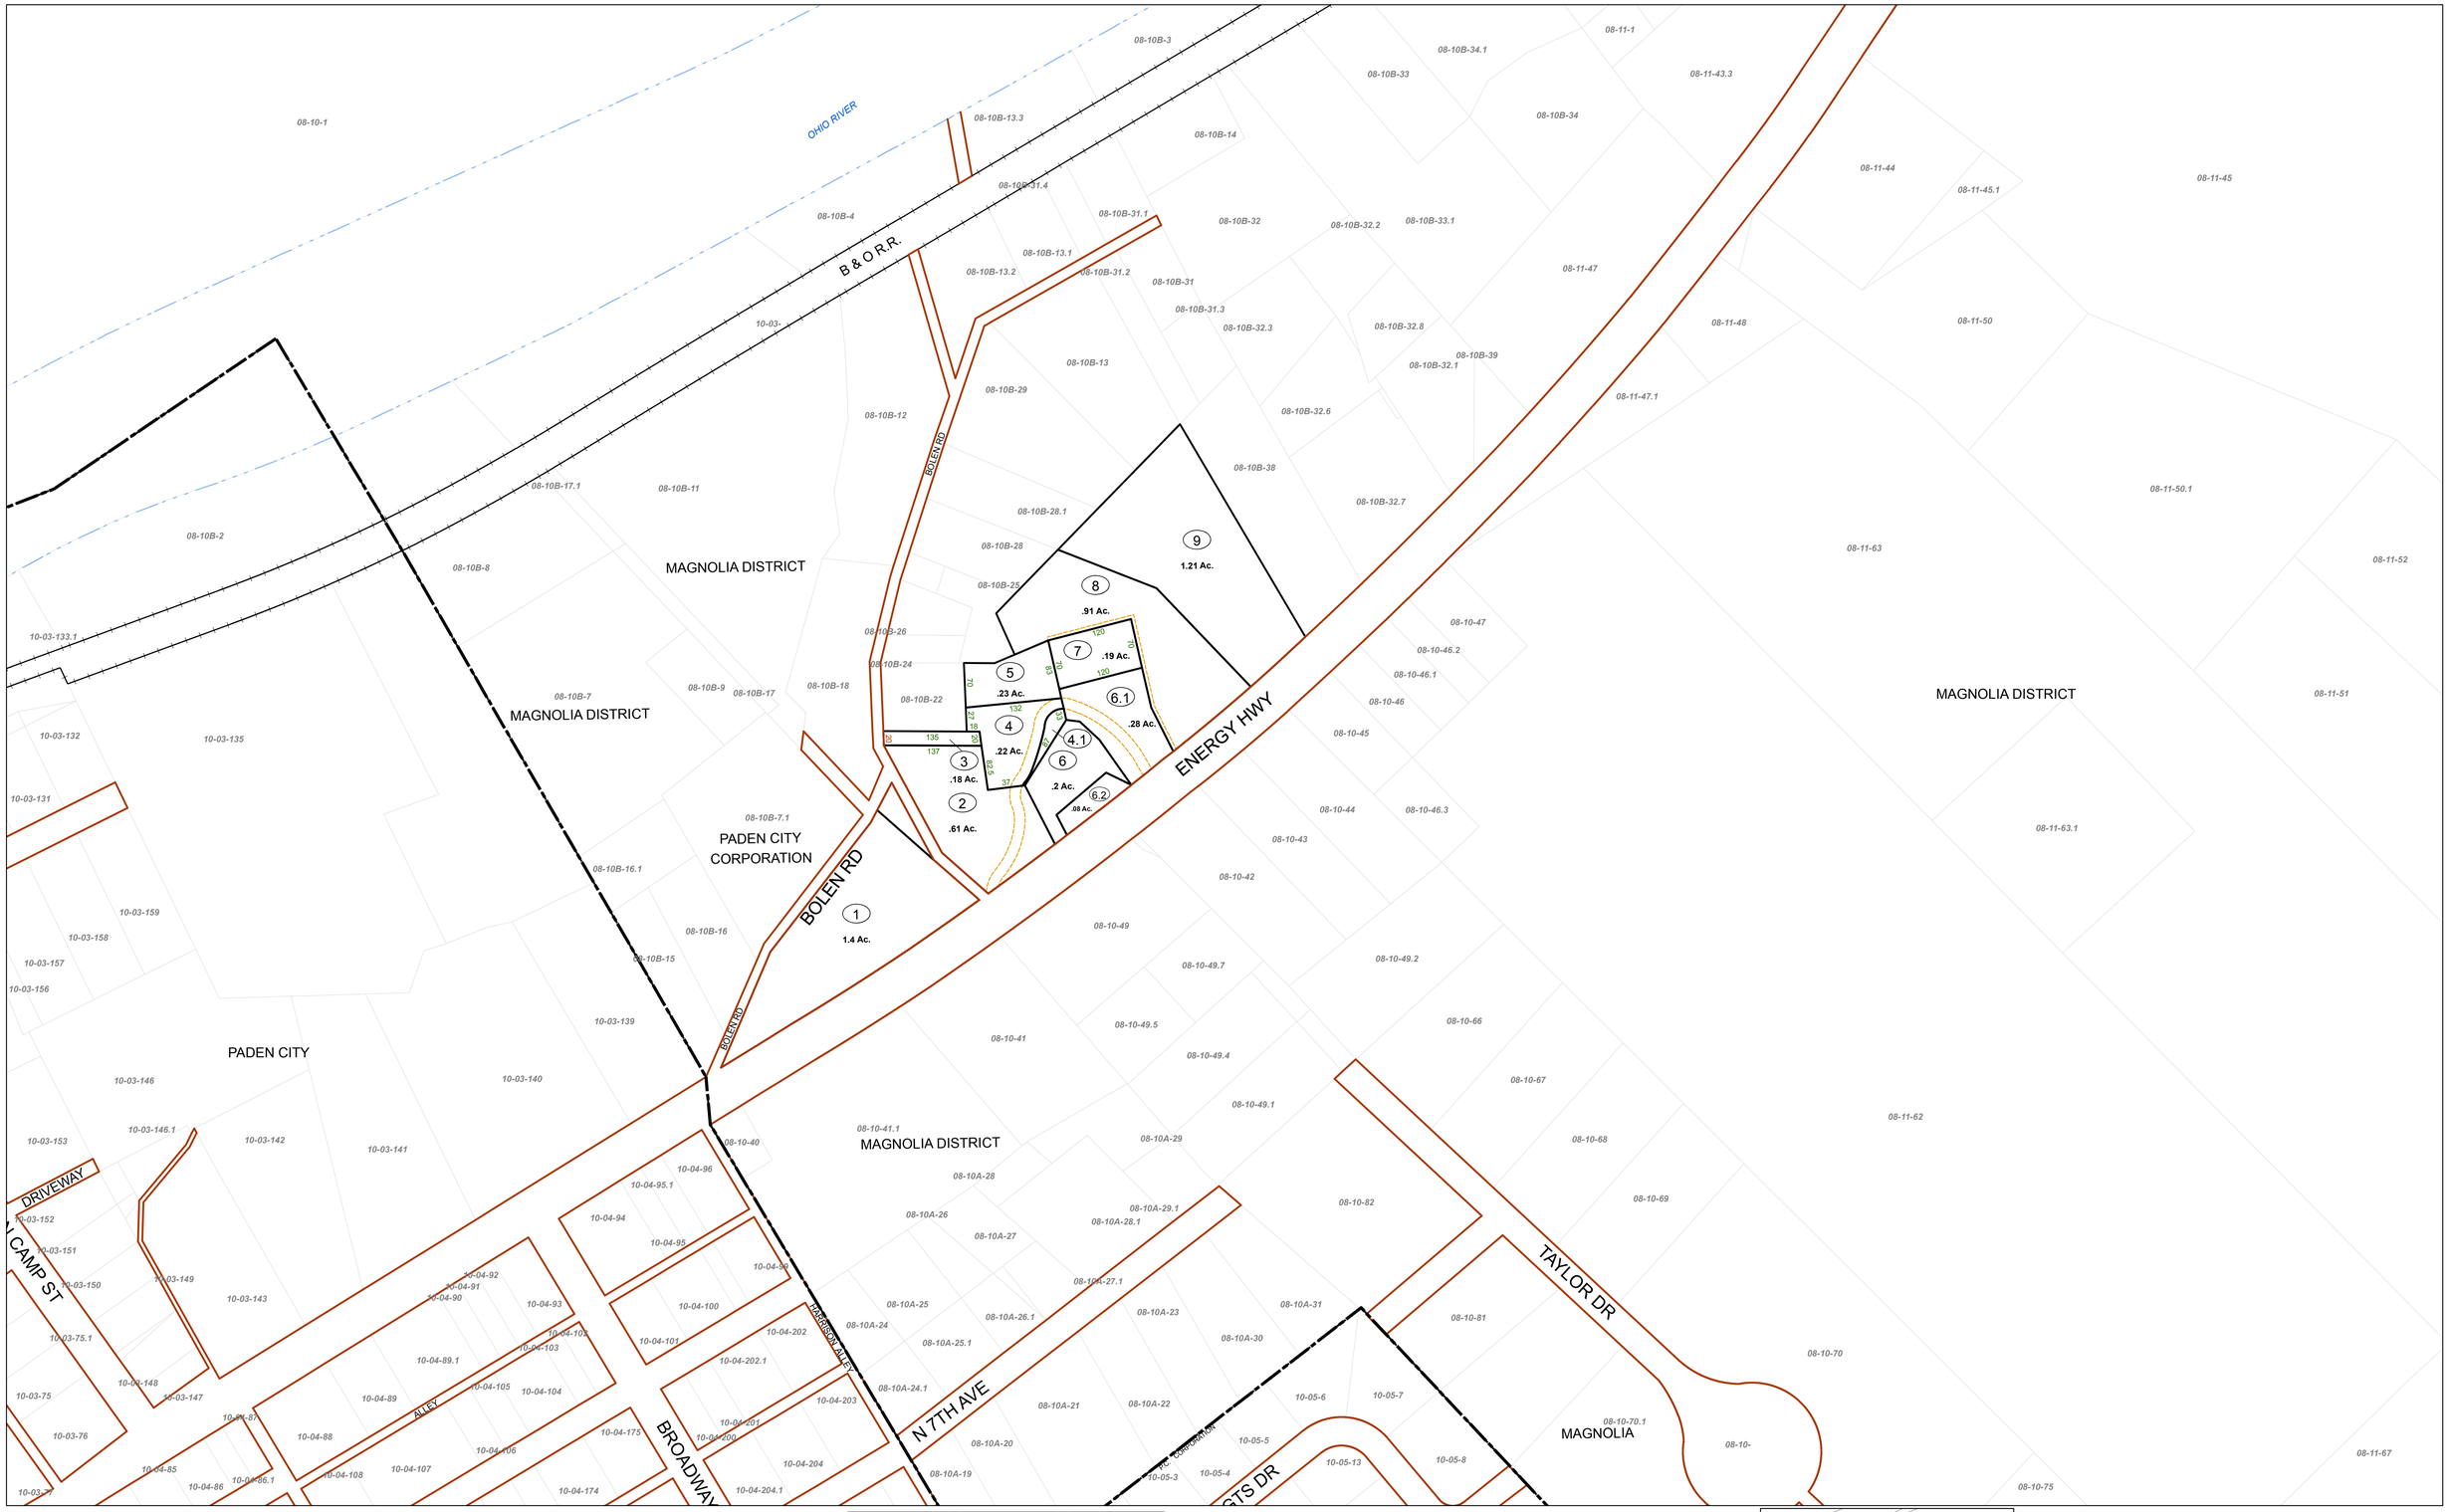

FOR TAX PURPOSES ONLY

For copies contact Wetzel County Assessors Office at 304-455-8216. Any unauthorized reproduction will be subject to the penalties outlined in West Virginia Code.

Legend

Property Line		Original Lot Line	
Road Right of Way		Lot Number	(15)
Corporation Line		Parcel Number	99
District Line		Water	
County Line		Railroad	

Revisions

1	Revised 7/1/65	9	Revised 7/15/09	17	
2	Revised 7/1/81	10	Revised 6/29/10	18	
3	Revised 7/1/84	11	Revised 10/5/2011	19	
4	Revised 7/1/87	12	Revised 2/2/2015	20	
5	Revised 7/1/91	13	Revised 12/30/2016	21	
6	Revised 12/1/96	14		22	
7	Revised 6/1/05	15		23	
8	Revised 10/1/07	16		24	

STATE OF WEST VIRGINIA
COUNTY OF WETZEL
Office of Assessor

N

PADEN CITY
SHEET 03A

Date, Aerial Photography: 2013
Date, Map: 1/27/2017
Scale: **1 " = 100 '**