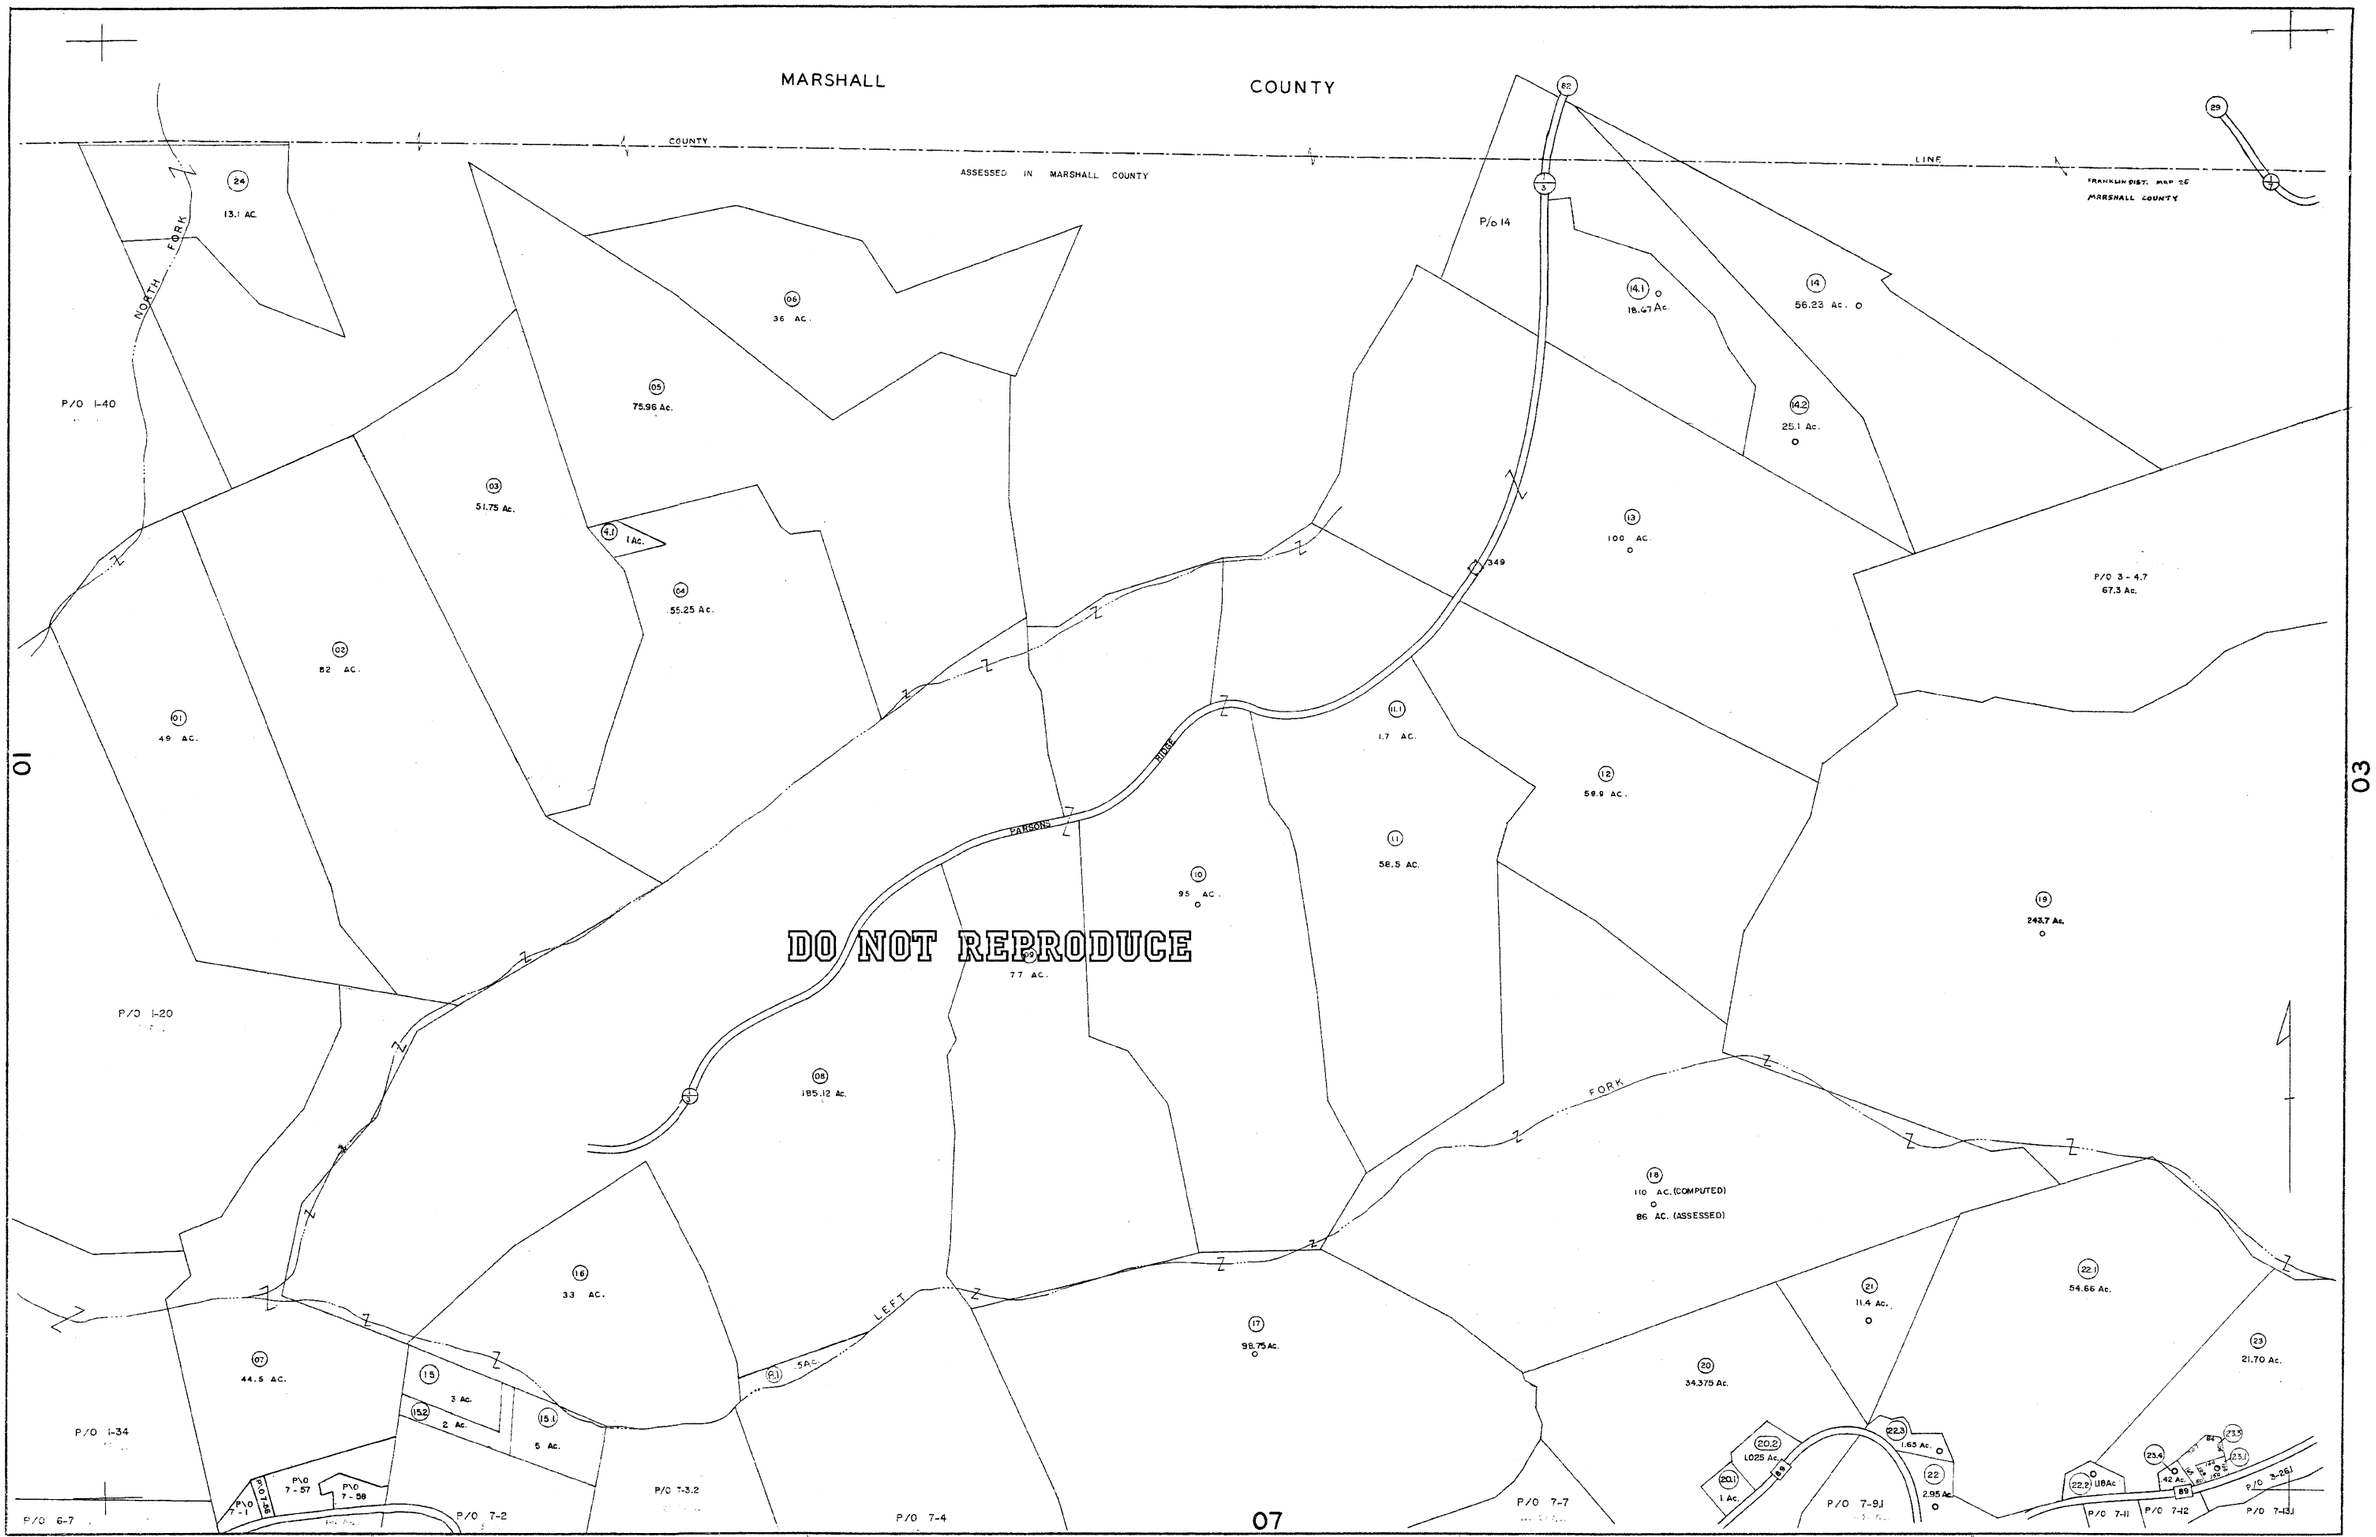

For Tax Purposes Only

Prepared by
L. ROBERT KIMBALL
Consulting Engineer
Ebensburg, Pennsylvania

Legend

Property line		Original lot line	
Edge of pavement or roadway		Deed lot number (in parentheses)	(15)
Corporation line		Parcel or index number in circle	(99)
District line		Improvement	o
County line		Railroad	

Revisions

1	Acreage Corrections 1-29-60	9	Revised To 7-1-87	17	7-1-2001 J.E.B
2	REVISED TO JULY 1965 jag	10	EXCALIBUR GRAPHICS 7/90	18	3-1-2004 JEB
3	REVISED TO JULY 1969 JHF	11	EXCALIBUR GRAPHICS 7/91	19	7-15-09 JEB
4	PW 1/76	12	7/1/92	20	
5	11-76 BAH	13	EXCALIBUR GRAPHICS 7/93	21	
6	Revised To 7-1-81	14	OGIS 12-96 HD	22	
7	July 1981	15	5-15-97 J.E.B	23	
8	Revised To 7-1-85	16	4-15-98 J.E.B	24	

STATE OF WEST VIRGINIA
COUNTY OF WETZEL
Office of Assessor

PROCTOR DISTRICT
SHEET 02

Date, Aerial Photography: OCTOBER, 1958 Date, Map: 5-4-59
Photo No: 349 Scale: 1" = 400'