Lubeck - 132

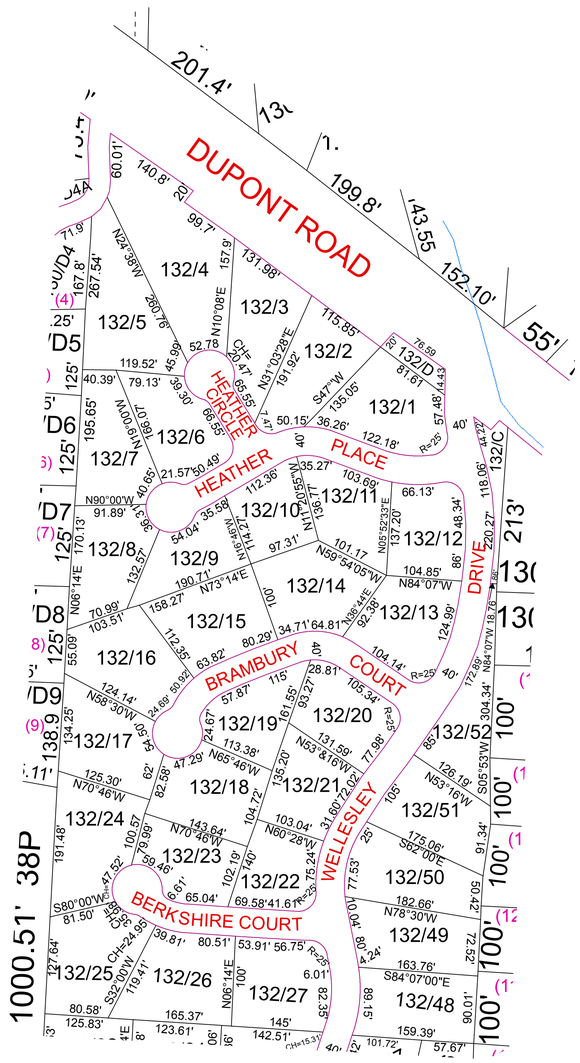

For Tax Purposes Only this Is not Authoritative Data

7.8.C.6 RESTRICTIONS
ALL FINISHED TAX MAPS CREATED UNDER THE PROVISIONS OF LEGISLATION ARE THE PROPERTY OF THE COUNTY ASSESSORS WHO CREATED THEM AND THE REPRODUCTION, COPYING, DISTRIBUTION, SALE OR LEASE OF SUCH TAX MAPS OR COPIES THEREOF WITHOUT THE WRITTEN PERMISSION OF THE RESPECTIVE COUNTY ASSESSOR IS PROHIBITED BY LAW

130	130	60
130	132	130
130	133	130

Prepared by:RDS

Legend

- Previous Deed
- Property
- Railroad Right of Way
- Road and Railroad R/W
- Road Easement
- Road Right of Way

Deed lot Number (15)
MAP / Parcel Number 19/25
District Number 10

- HOSPITAL
- POST OFFICE
- SCHOOL
- District_Lines
- CEMT.
- LIBARY
- AIRPORT
- CHURCH

Revisions

1		7		13	
2		8		14	
3		9		15	
4		10		16	
5		11		17	
6		12		18	

WOOD COUNTY

STATE OF WEST VIRGINIA

Office of Assessor

District SUBDIVISION

LUBECK WELLESLEY S/D

SHEET NO: 132

Date, Aerial Photography: 2003

Date,Map: May 29, 2013

Scale : 1" = 100'