PARKERSBURG CITY - 124

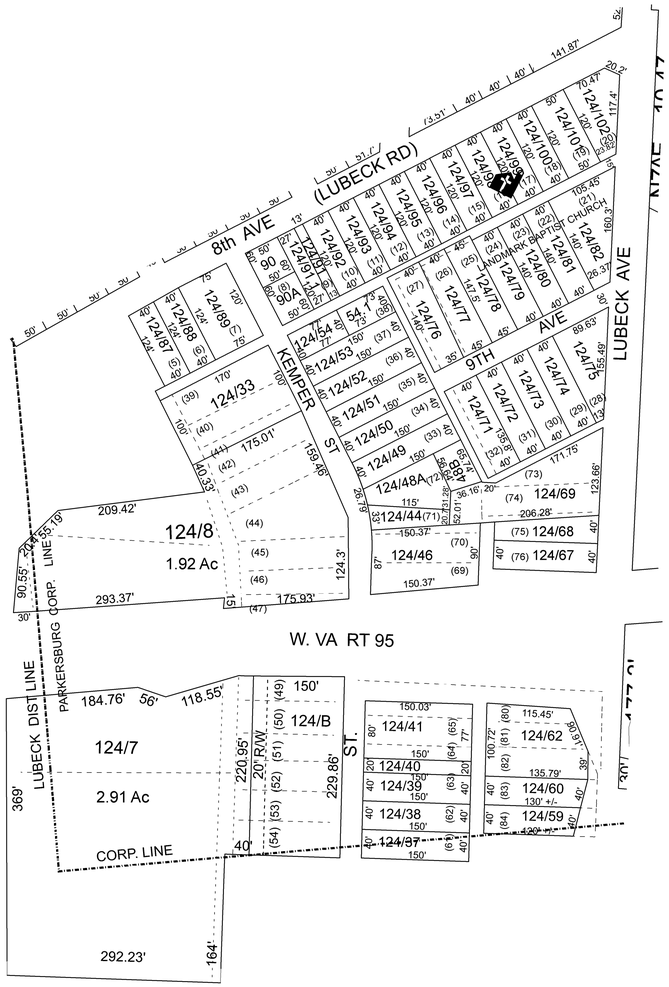

For Tax Purposes Only this Is not Authoritative Data

7.8.C.6 RESTRICTIONS
ALL FINISHED TAX MAPS CREATED UNDER THE PROVISIONS OF LEGISLATION ARE THE PROPERTY OF THE COUNTY ASSESSOR WHO CREATED THEM AND THE REPRODUCTION, COPYING, DISTRIBUTION, SALE OR LEASE OF SUCH TAX MAPS OR COPIES THEREOF WITHOUT THE WRITTEN PERMISSON OF THE RESPECTIVE COUNTY ASSESSOR IS PROHIBITED BY LAW

200	119	138
200	124	138
200	217	210

Prepared by:RDS

Legend

- Previous Deed
- Property
- Railroad Right of Way
- Road and Railroad R/W
- Road Easement
- Road Right of Way

(15) Deed lot Number
19/25 MAP / Parcel Number
05 District Number
HOSPITAL
POST OFFICE
SCHOOL
District_Lines
CEMT.
LIBARY
AIRPORT
CHURCH
FIRE STATION

Revisions

1		7		13	
2		8		14	
3		9		15	
4		10		16	
5		11		17	
6		12		18	

WOOD COUNTY

STATE OF WEST VIRGINIA

Office of Assessor

CORPERATION: **CITY OF PARKERSBURG**

SHEET NO: 124

Date,Map: Nov 08, 2011
Scale : 1" = 100'