SLATE - 113

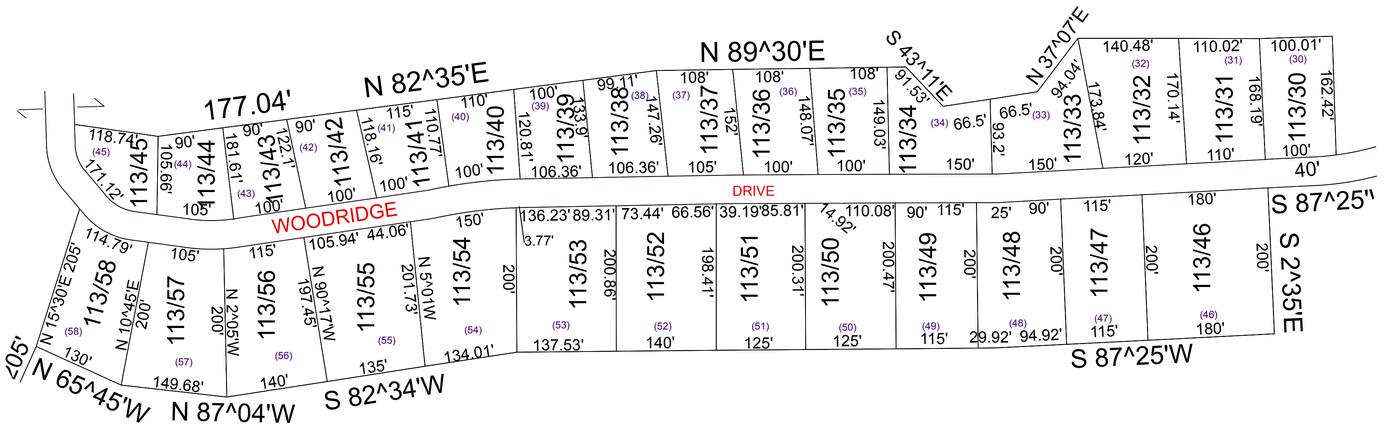

For Tax Purposes Only this is not Authoritative Data

7.8.C.6 RESTRICTIONS
ALL FINISHED TAX MAPS CREATED UNDER THE PROVISIONS OF LEGISLATION ARE THE PROPERTY OF THE COUNTY ASSESSORS WHO CREATED THEM AND THE REPRODUCTION, COPYING, DISTRIBUTION, SALE OR LEASE OF SUCH TAX MAPS OR COPIES THEREOF WITHOUT THE WRITTEN PERMISSION OF THE RESPECTIVE COUNTY ASSESSOR IS PROHIBITED BY LAW.

110	110	110
110	113	110
110	110	110

Prepared by:RDS

Legend

- Previous Deed
- Property
- Railroad Right of Way
- Road and Railroad R/W
- Road Easement
- Road Right of Way

Deed lot Number (15)
MAP / Parcel Numbers 25
District Number 05

- HOSPITAL
- POST OFFICE
- SCHOOL
- District_Lines
- CEMT.
- LIBARY
- AIRPORT
- CHURCH

Revisions

1		7		13	
2		8		14	
3		9		15	
4		10		16	
5		11		17	
6		12		18	

WOOD COUNTY

STATE of WEST VIRGINIA

Office of Assessor

District: **6 - SLATE**

SHEET NO: **113**

Date, Aerial Photography:_ 2003

Date,Map:__July 2010_____
Scale :_1" = 100'_____