SLATE - 120

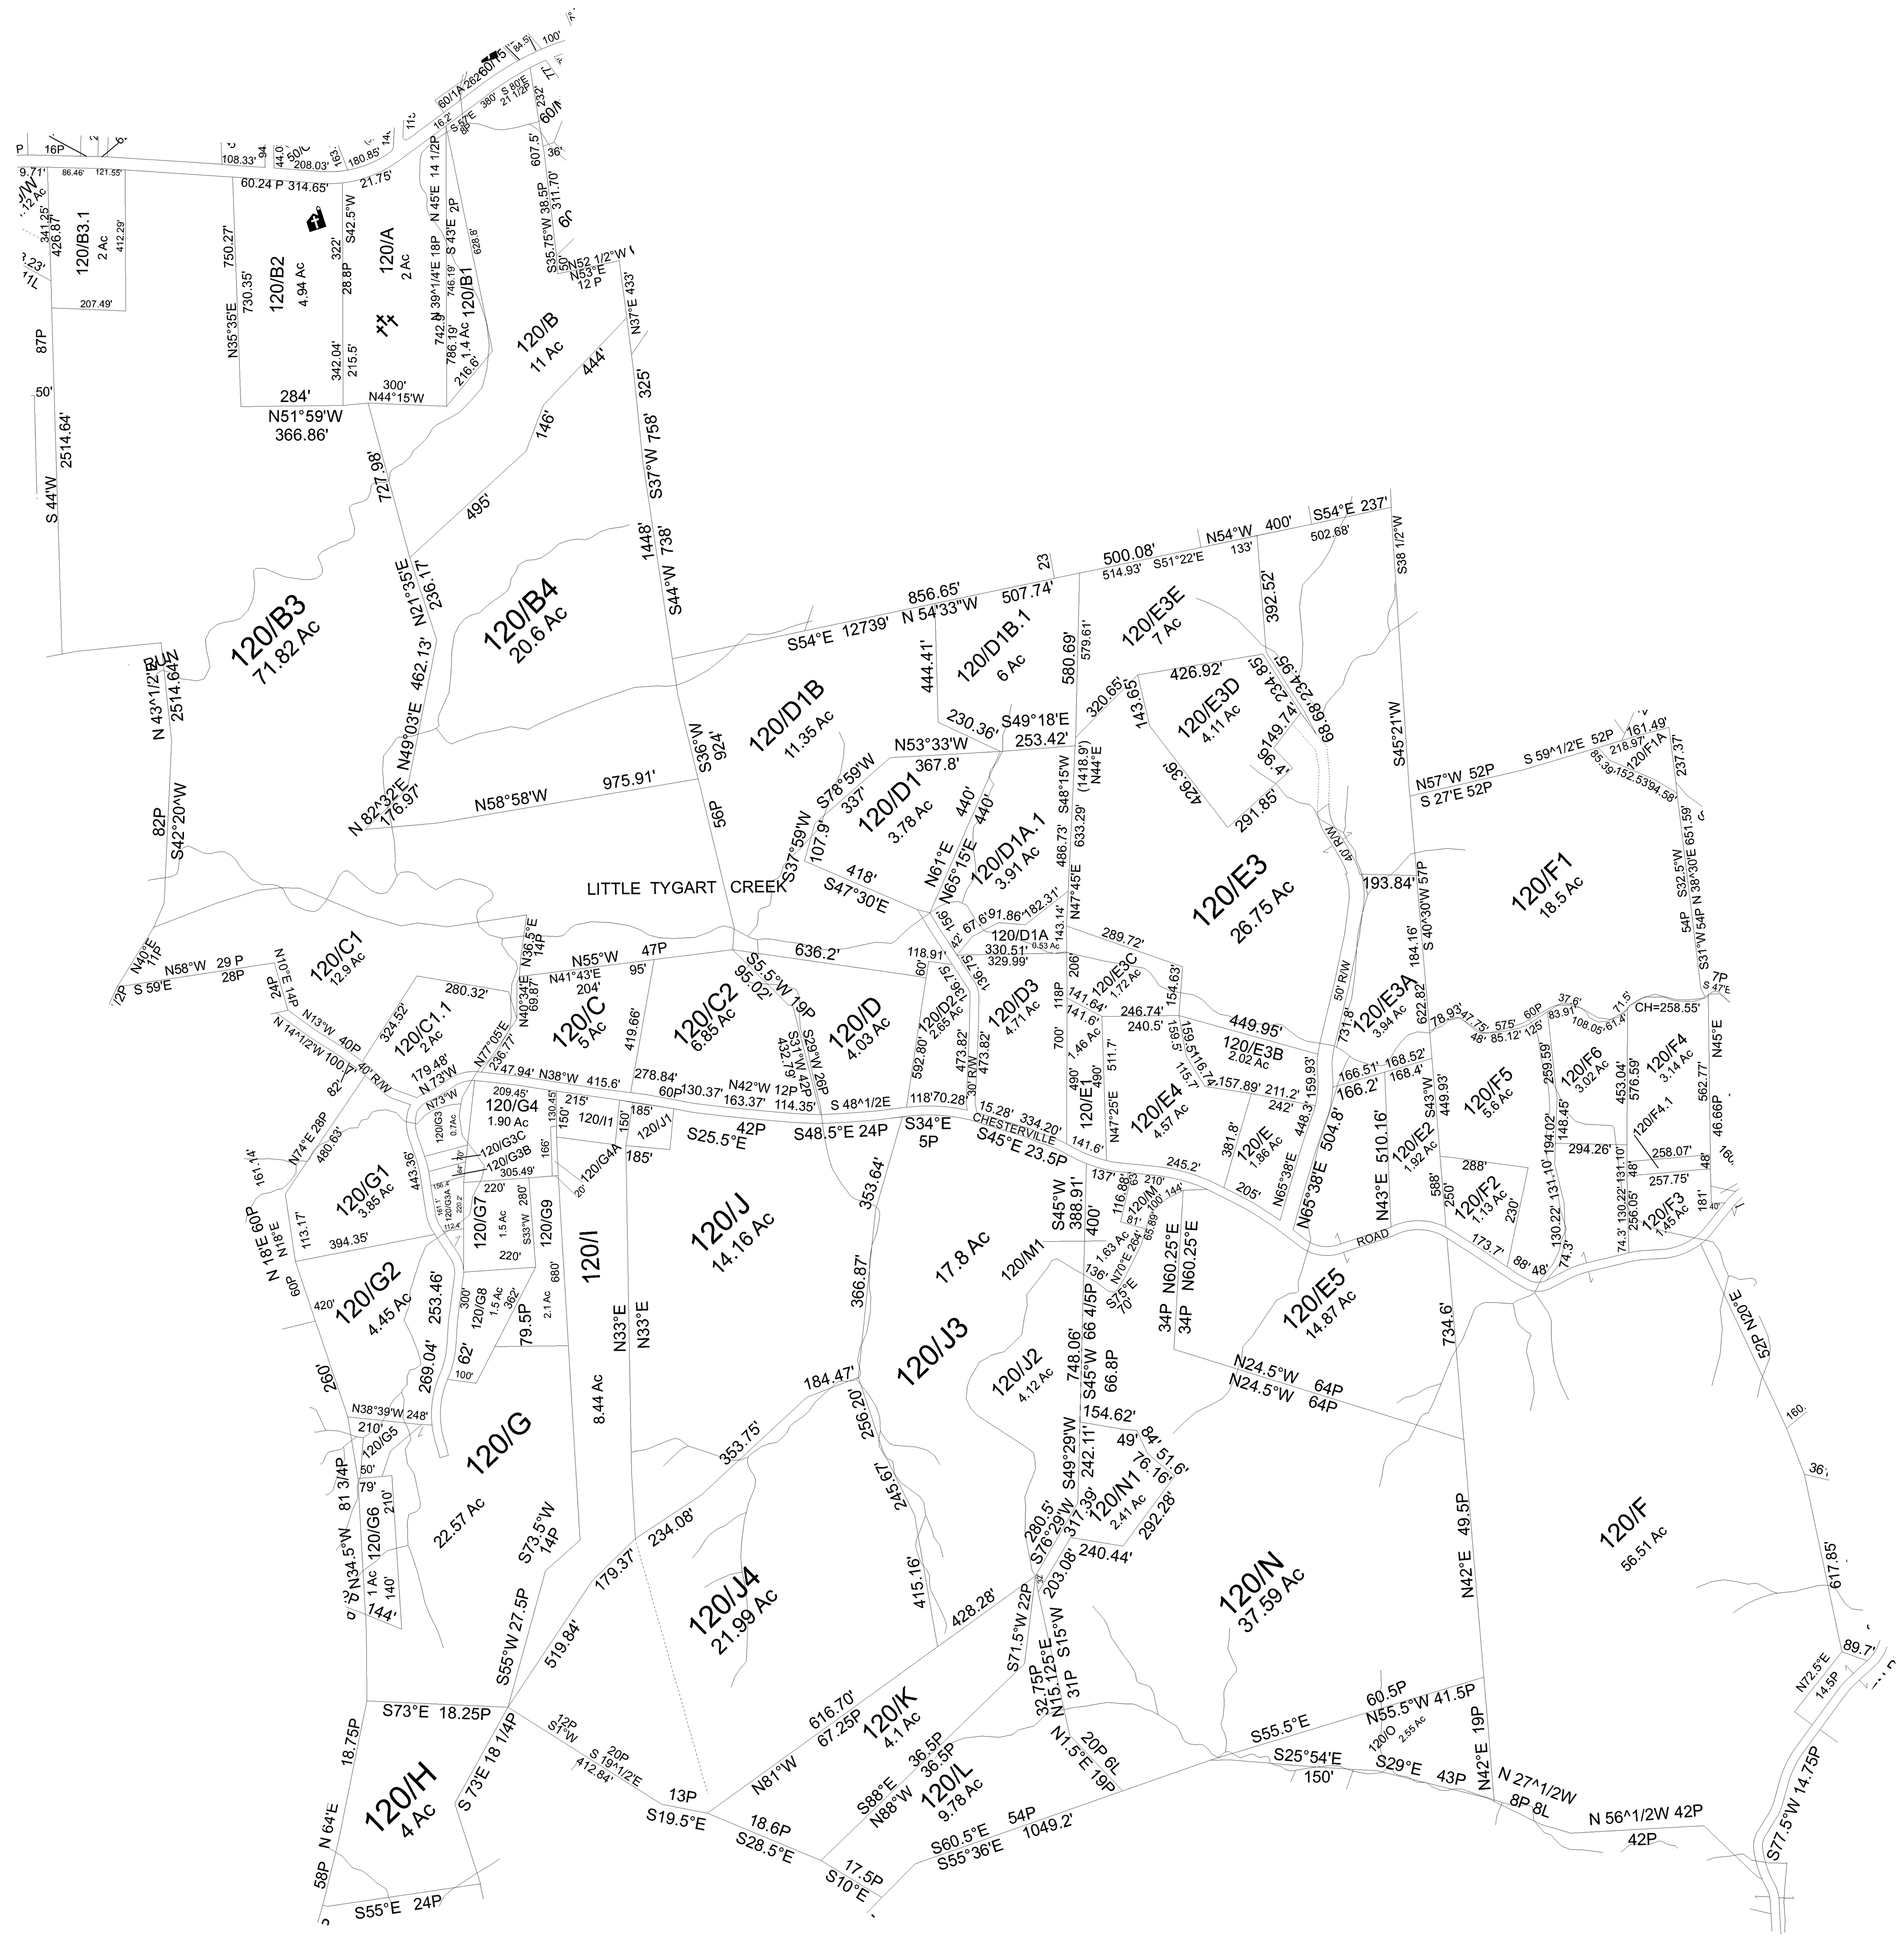

N

For Tax Purposes Only this is not Authoritative Data
7.8.C.6 RESTRICTIONS
ALL FINISHED TAX MAPS CREATED UNDER THE PROVISIONS OF LEGISLATION ARE THE PROPERTY OF THE COUNTY ASSESSORS WHO CREATED THEM AND THE REPRODUCTION, COPYING, DISTRIBUTION, SALE OR LEASE OF SUCH TAX MAPS OR COPIES THEREOF WITHOUT THE WRITTEN PERMISSION OF THE RESPECTIVE COUNTY ASSESSOR IS PROHIBITED BY LAW.

50	60	60
110	120	160
110	150	160

Prepared by:RDS

Legend

Previous Deed	Deed lot Number (15)	District_Lines
Property	MAP / Parcel Number 19/25	CEMT.
Railroad Right of Way	District Number 05	LIBARY
Road and Railroad R/W	HOSPITAL	AIRPORT
Road Easement	POST OFFICE	CHURCH
Road Right of Way	SCHOOL	

Revisions

1		7		13	
2		8		14	
3		9		15	
4		10		16	
5		11		17	
6		12		18	

WOOD COUNTY

STATE OF WEST VIRGINIA

Office of Assessor

District: **6 - SLATE**

SHEET NO: **120**

Date, Aerial Photography:_ 2003

Date,Map:__July 2010_______

Scale :_1" = 400'_____________