TYGART- 210

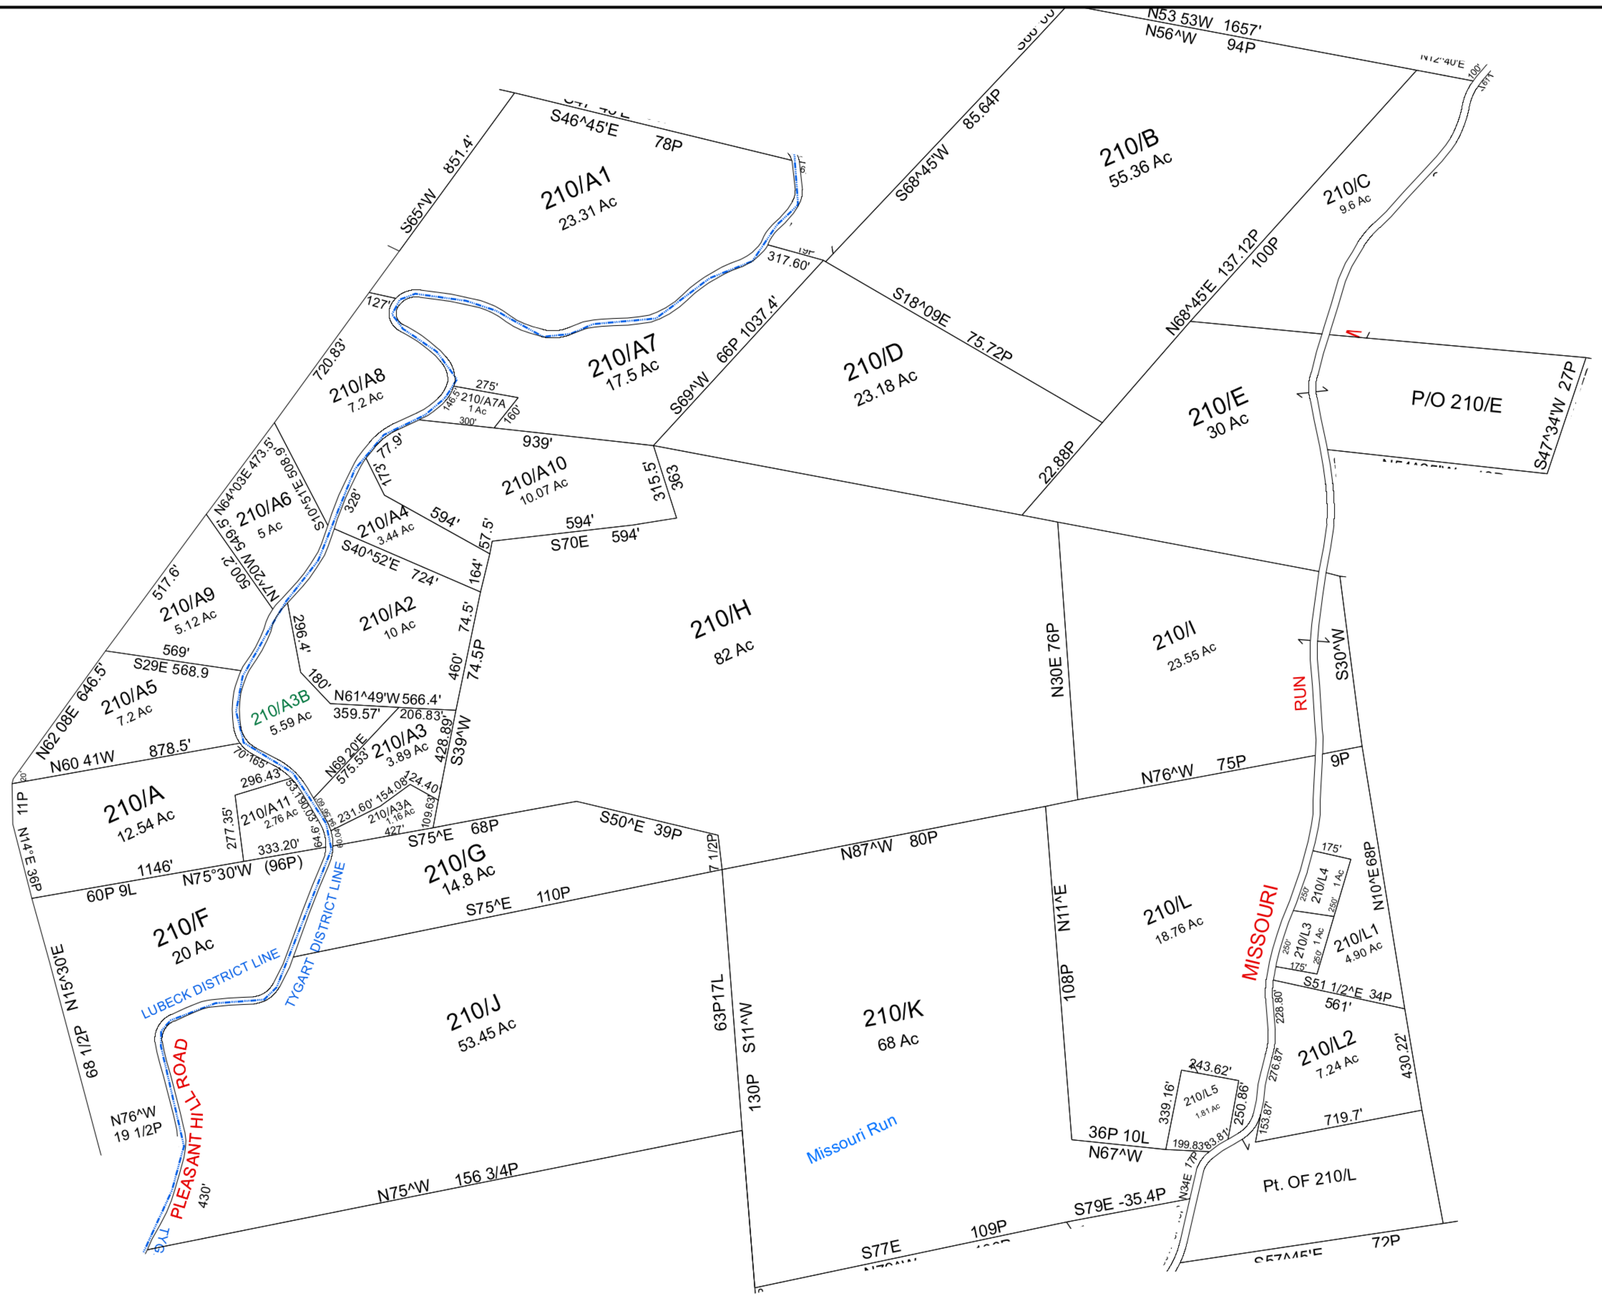

For Tax Purposes OnlyThis is not Authoritative Data

7.8.C.6 RESTRICTIONS
ALL FINISHED TAX MAPS CREATED UNDER THE PROVISIONS OF LEGISLATION ARE THE PROPERTY OF THE COUNTY ASSESSORS WHO CREATED THEM AND THE REPRODUCTION, COPYING, DISTRIBUTION, SALE OR LEASE OF SUCH TAX MAPS OR COPIES THEREOF WITHOUT THE WRITTEN PERMISSION OF THE RESPECTIVE COUNTY ASSESSOR IS PROHIBITED BY LAW

Prepared by:RDS

170	170	180
450	210	220
480	260	220

Legend

- Previous Deed
- Property
- Railroad Right of Way
- Road and Railroad R/W
- Road Easement
- Road Right of Way

Deed lot Number (15)
MAP / Parcel Number 19/25
District Number 08

- HOSPITAL
- POST OFFICE
- SCHOOL
- District_Lines
- CEMT.
- LIBARY
- AIRPORT
- CHURCH

Revisions

1		7		13	
2		8		14	
3		9		15	
4		10		16	
5		11		17	
6		12		18	

WOOD COUNTY

STATE OF WEST VIRGINIA

Office of Assessor

District _08 Sub/Division

TYGART

SHEET NO: 210

Date, Aerial Photography:_2003 Date,Map:_____

Photo No :_____ Scale :_1" = 300'_____