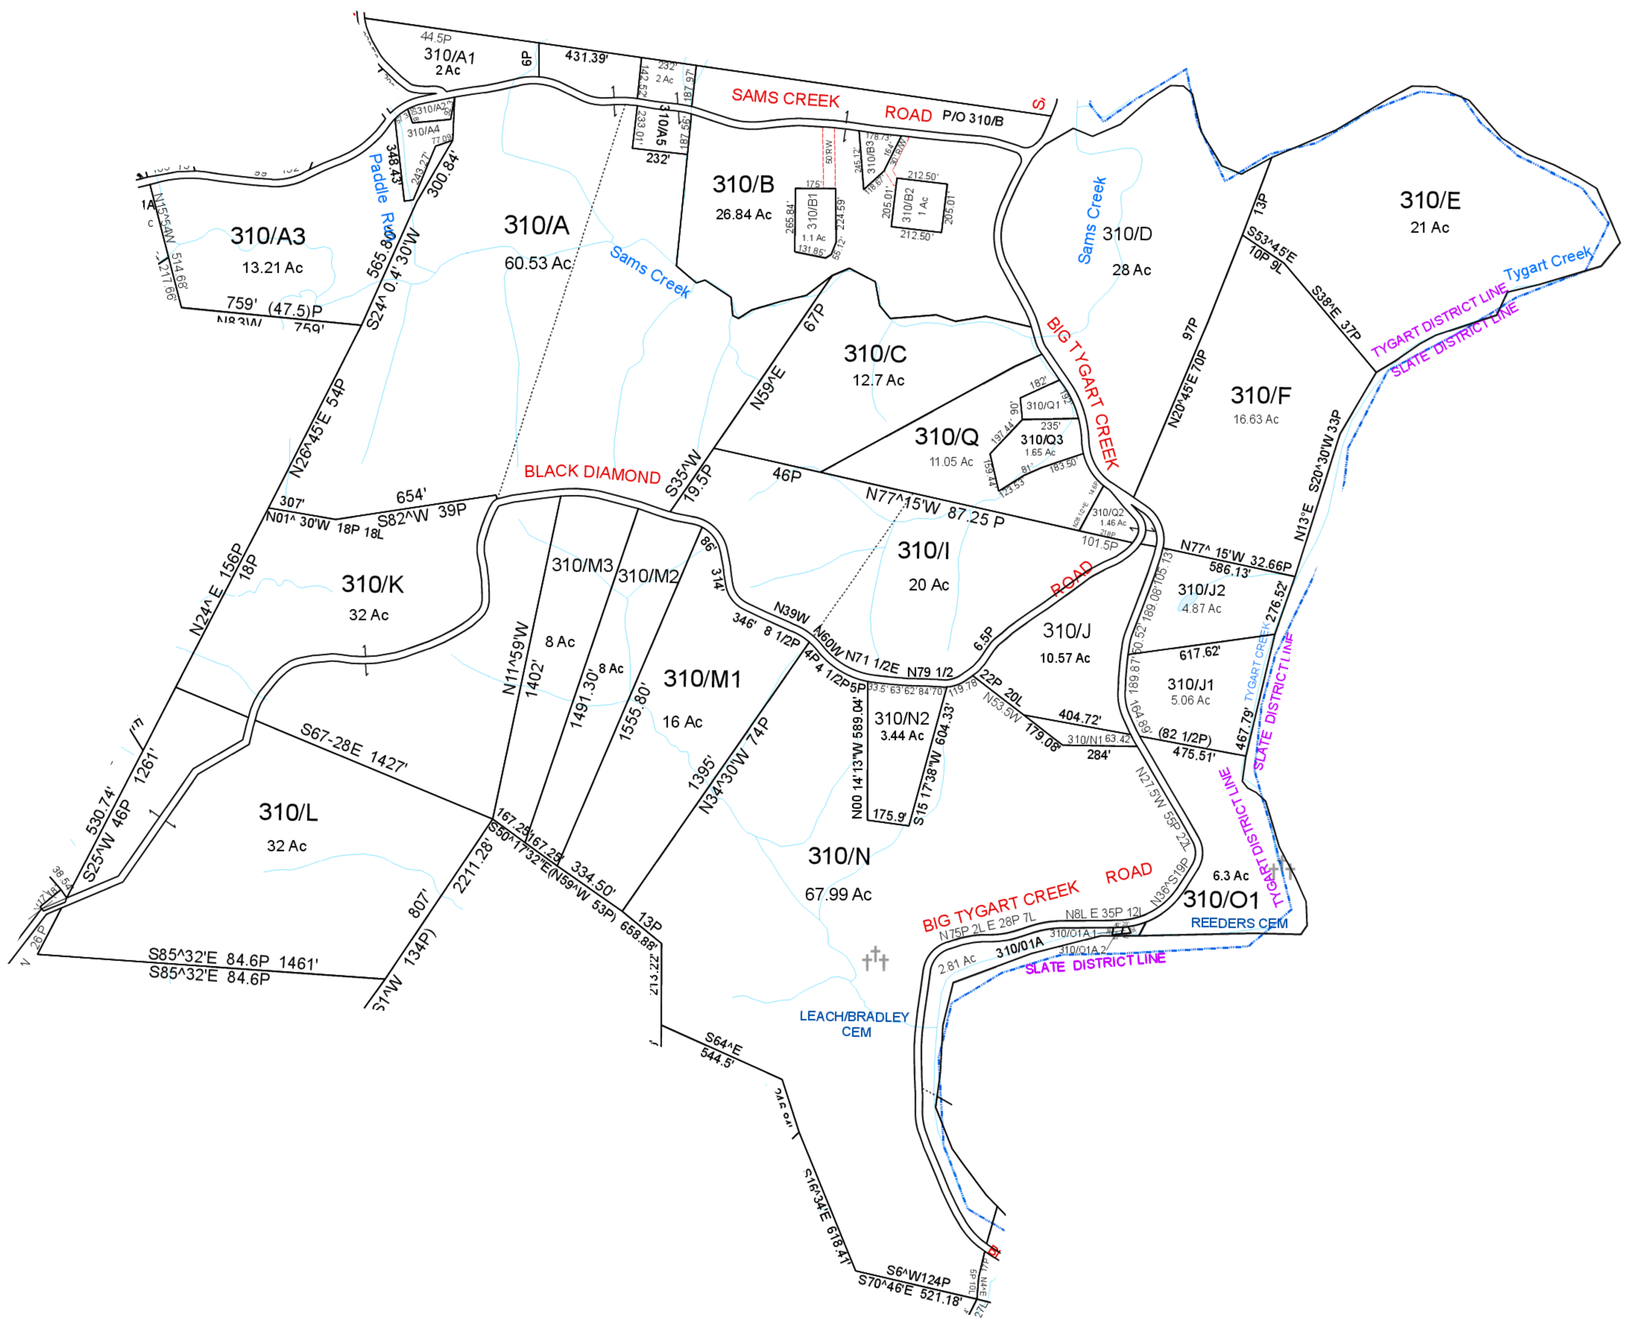

For Tax Purposes Only this is not Authoritative Data
This product was developed for taxation purposes and is therefore not suitable for legal, Engineering, or surveying purposes. Users of this information should review or consult the primary data and information sources to ascertain the appropriate usage of information. Do not copy

290	290	100
280	310	90
340	350	350

Prepared by: RDS

Legend

- Previous Deed
- Property
- Railroad Right of Way
- Road and Railroad R/W
- Road Easement
- Road Right of Way
- Deed lot Number (15)
- MAP / Parcel Number 19/25
- District Number 08
- HOSPITAL
- POST OFFICE
- SCHOOL
- District_Lines
- CEMT.
- LIBARY
- AIRPORT
- CHURCH

Revisions

1		7		13	
2		8		14	
3		9		15	
4		10		16	
5		11		17	
6		12		18	

WOOD COUNTY

STATE OF WEST VIRGINIA

Office of Assessor

District _08 Sub/Division

TYGART

SHEET NO: 310

Date ,Aerial Photography:_2016 Scale :_____1" = 300'_____ Date: 10/24/2016

Date Saved: 10/24/2016 11:57:20 AM