# UNION - 121

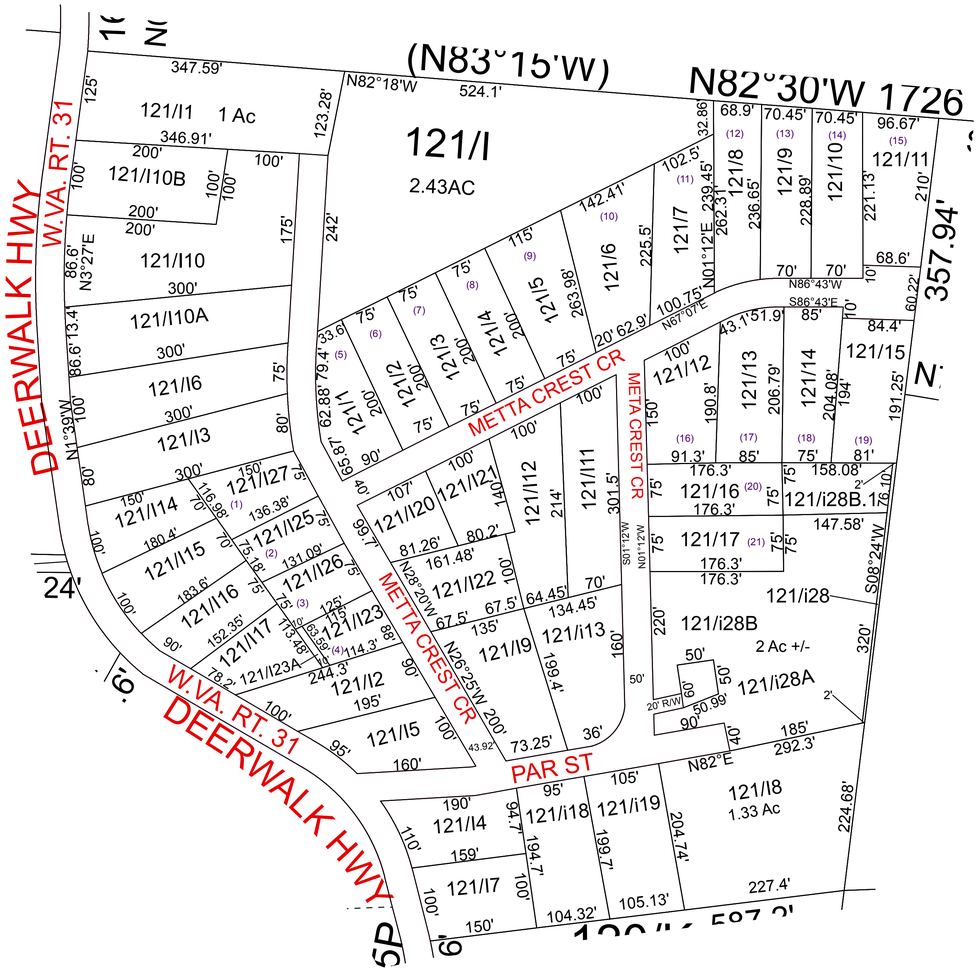


**For Tax Purposes Only This Is not Authoritative Data**

7.8.C.6 RESTRICTIONS
ALL FINISHED TAX MAPS CREATED UNDER THE PROVISIONS OF LEGISLATION ARE THE PROPERTY OF THE COUNTY ASSESSORS WHO CREATED THEM AND THE REPRODUCTION, COPYING, DISTRIBUTION, SALE OR LEASE OF SUCH TAX MAPS OR COPIES THEREOF WITHOUT THE WRITTEN PERMISSION OF THE RESPECTIVE COUNTY ASSESSOR IS PROHIBITED BY LAW

| | | |
|---|---|---|
| 120 | 120 | 120 |
| 120 | 121 | 120 |
| 220 | 120 | 120 |

Prepared by:RDS

**Legend**

- Previous Deed
- Property
- Railroad Right of Way
- Road and Railroad R/W
- Road Easement
- Road Right of Way

Deed lot Number (15)
MAP / Parcel Number 19/25
District Number 09

HOSPITAL
POST OFFICE
SCHOOL

District_Lines
CEMT.
LIBARY
AIRPORT
CHURCH

**Revisions**

| | | | | | |
|---|---|---|---|---|---|
| 1 | | 7 | | 13 | |
| 2 | | 8 | | 14 | |
| 3 | | 9 | | 15 | |
| 4 | | 10 | | 16 | |
| 5 | | 11 | | 17 | |
| 6 | | 12 | | 18 | |

# WOOD COUNTY

STATE OF WEST VIRGINIA

Office of Assessor

District **9 - UNION**

SHEET NO: 121

Date, Aerial Photography:_2003
Photo No :_____

Date,Map:_May 28, 2013
Scale :_1" = 100'