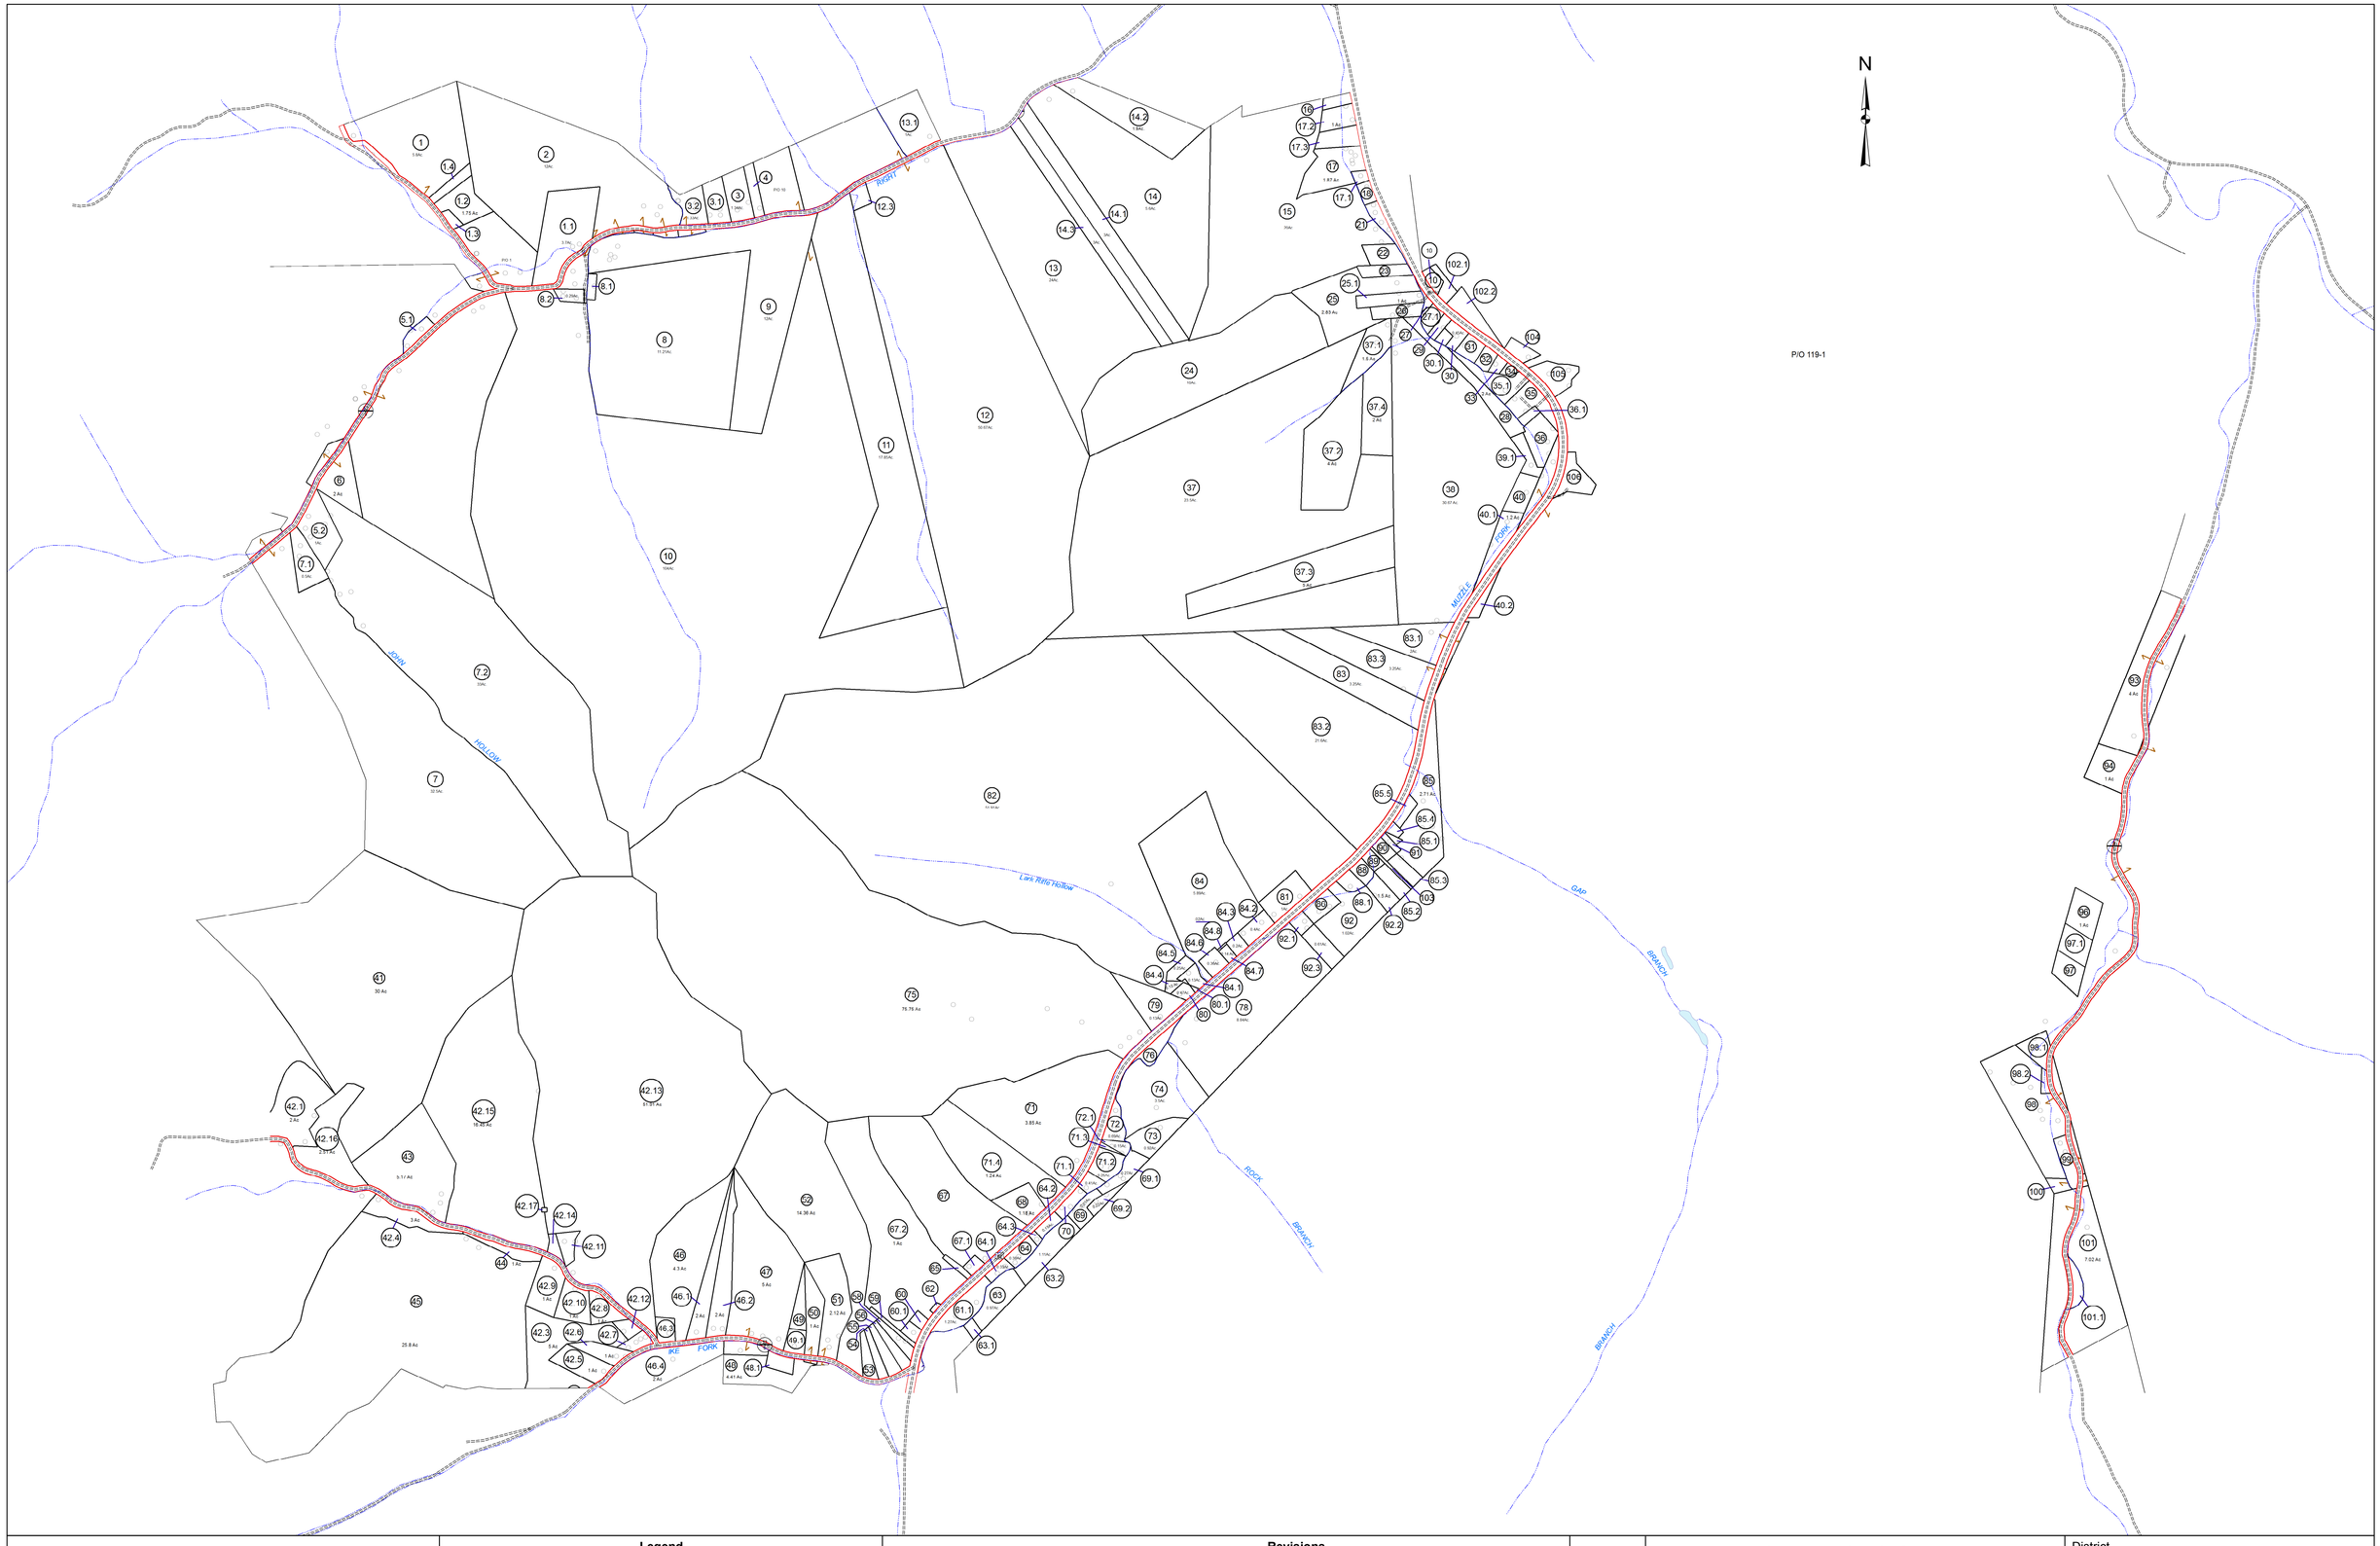

Prepared by
Kimball Associates
Architects and Engineers

For Tax Purposes Only

The tax map was compiled for purposes of taxation from available record evidence and has not been field verified. This map is not a valid survey plat and the data on this map does not imply any official status to such data. The State of West Virginia and county assessor's office assume no liability that might result from the use of this map.

Legend

Boundary
BOUNDARYTYPE
- Water
- Previous Deed
- Property
- Railroad Right of Way
- Road Easement
- Road Right of Way

Deed lot Number (15)
Parcel or Index Number (9)
District Number (9)

Revisions

1		7		13	
2		8		14	
3		9		15	
4		10		16	
5		11		17	
6		12		18	

	108	
112	113	114
	118	

WYOMING COUNTY

STATE OF WEST VIRGINIA

Office of Assessor

District
HUFF CREEK

SHEET NO: 113

Date, Aerial Photography: November, 1962
Photo No :

Date,Map: Nov 30, 2011
Scale : 1" = 400