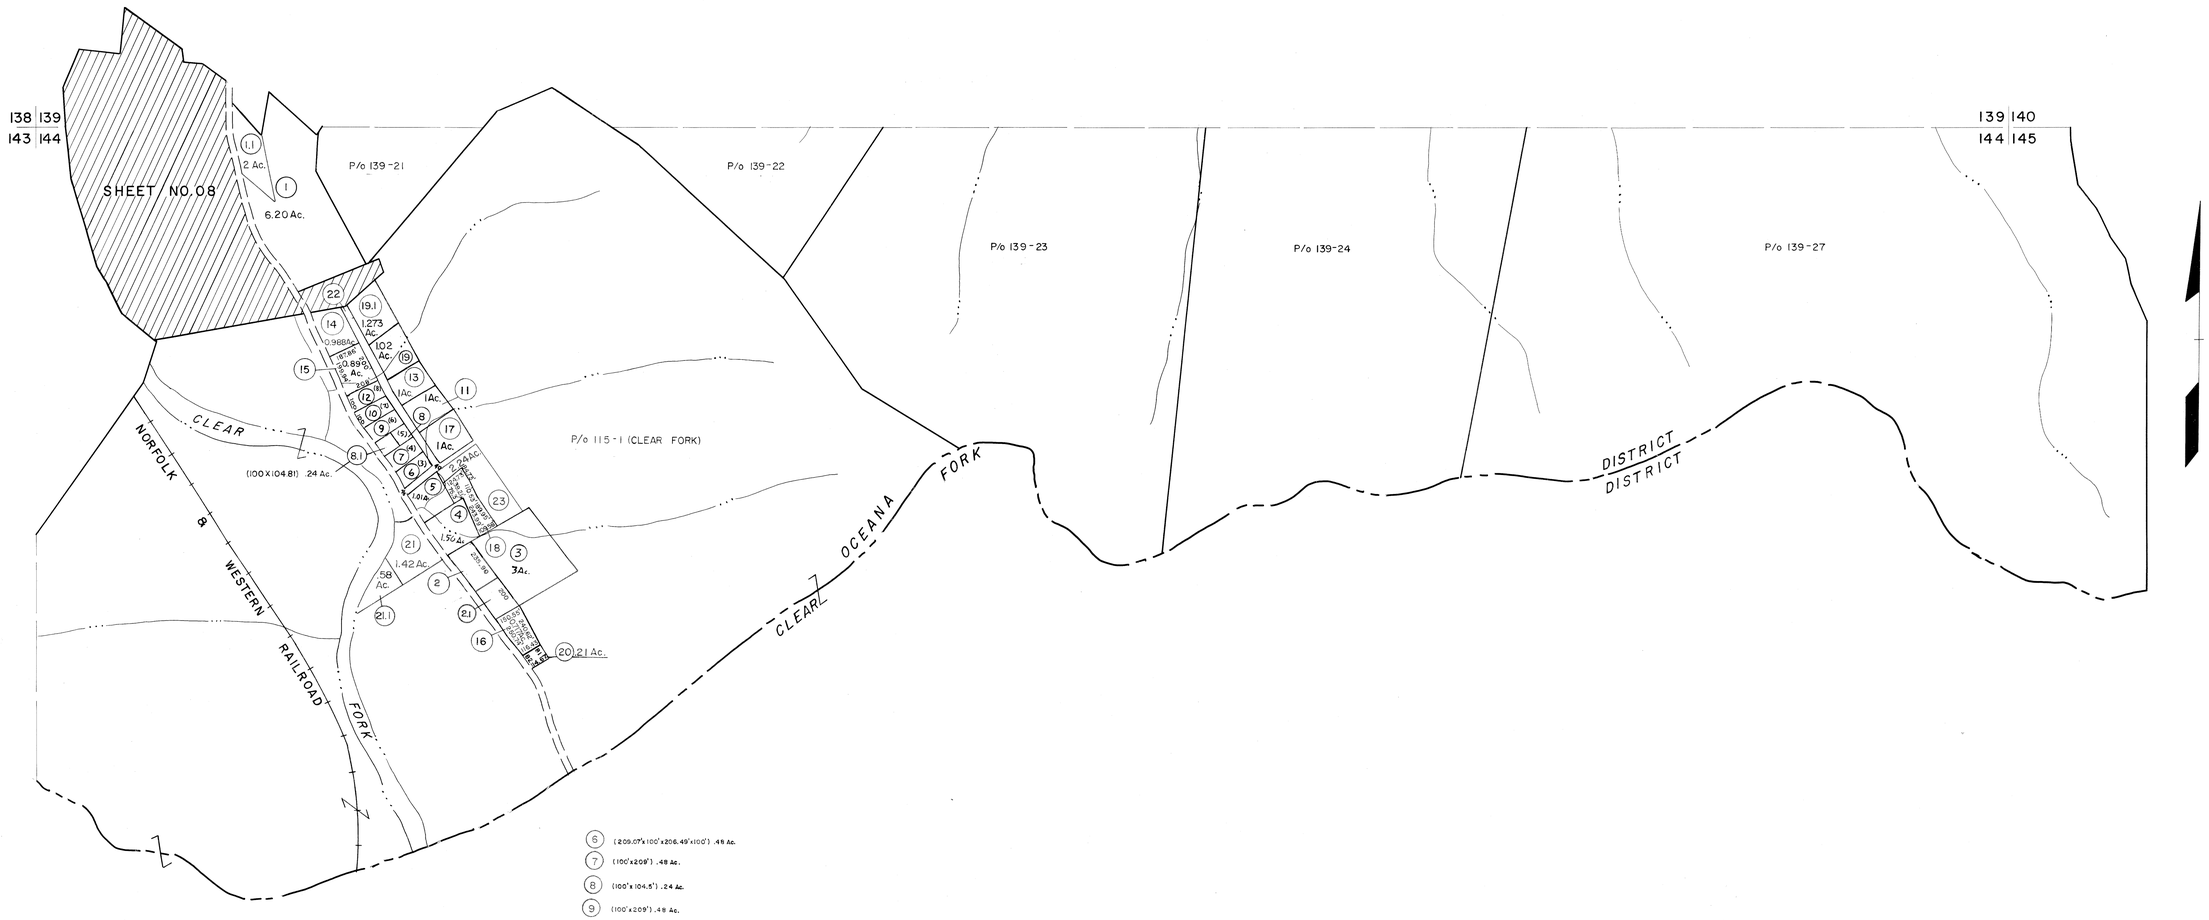

For Tax Purposes Only

Prepared by
MICHAEL BAKER, JR., INC.
Consulting Engineers
Rochester, Pennsylvania

Legend

Property line		Original lot line	
Edge of pavement or roadway		Deed lot number	(15)
Corporation line		Parcel or index number	(99)
District line		Improvement	o
County line		Railroad	

Revisions

1	3-1-64		9	OGIS 11/1/92	DSH	17	
2	2-6-75	DAE	10	O.G.I.S 9-15-95	J.E.B	18	
3	To JULY 1981	C.P.	11	SLS INC. 1/24/00	DSW	19	
4	To July 1983	L.M.	12	ESI 2/21/01	REK	20	
5	July 1985		13			21	
6	Revised to 7-1-87		14			22	
7	Revised to 7-1-88		15			23	
8			16			24	

KEY MAP

	139	
143	144	145

WYOMING COUNTY

STATE OF WEST VIRGINIA

Office of Assessor

DISTRICT
OCEANA

SHEET NO: 144

Date, Aerial Photography: November, 1962 Date, Map: April, 1963
Photo No: Scale: 1" = 400'