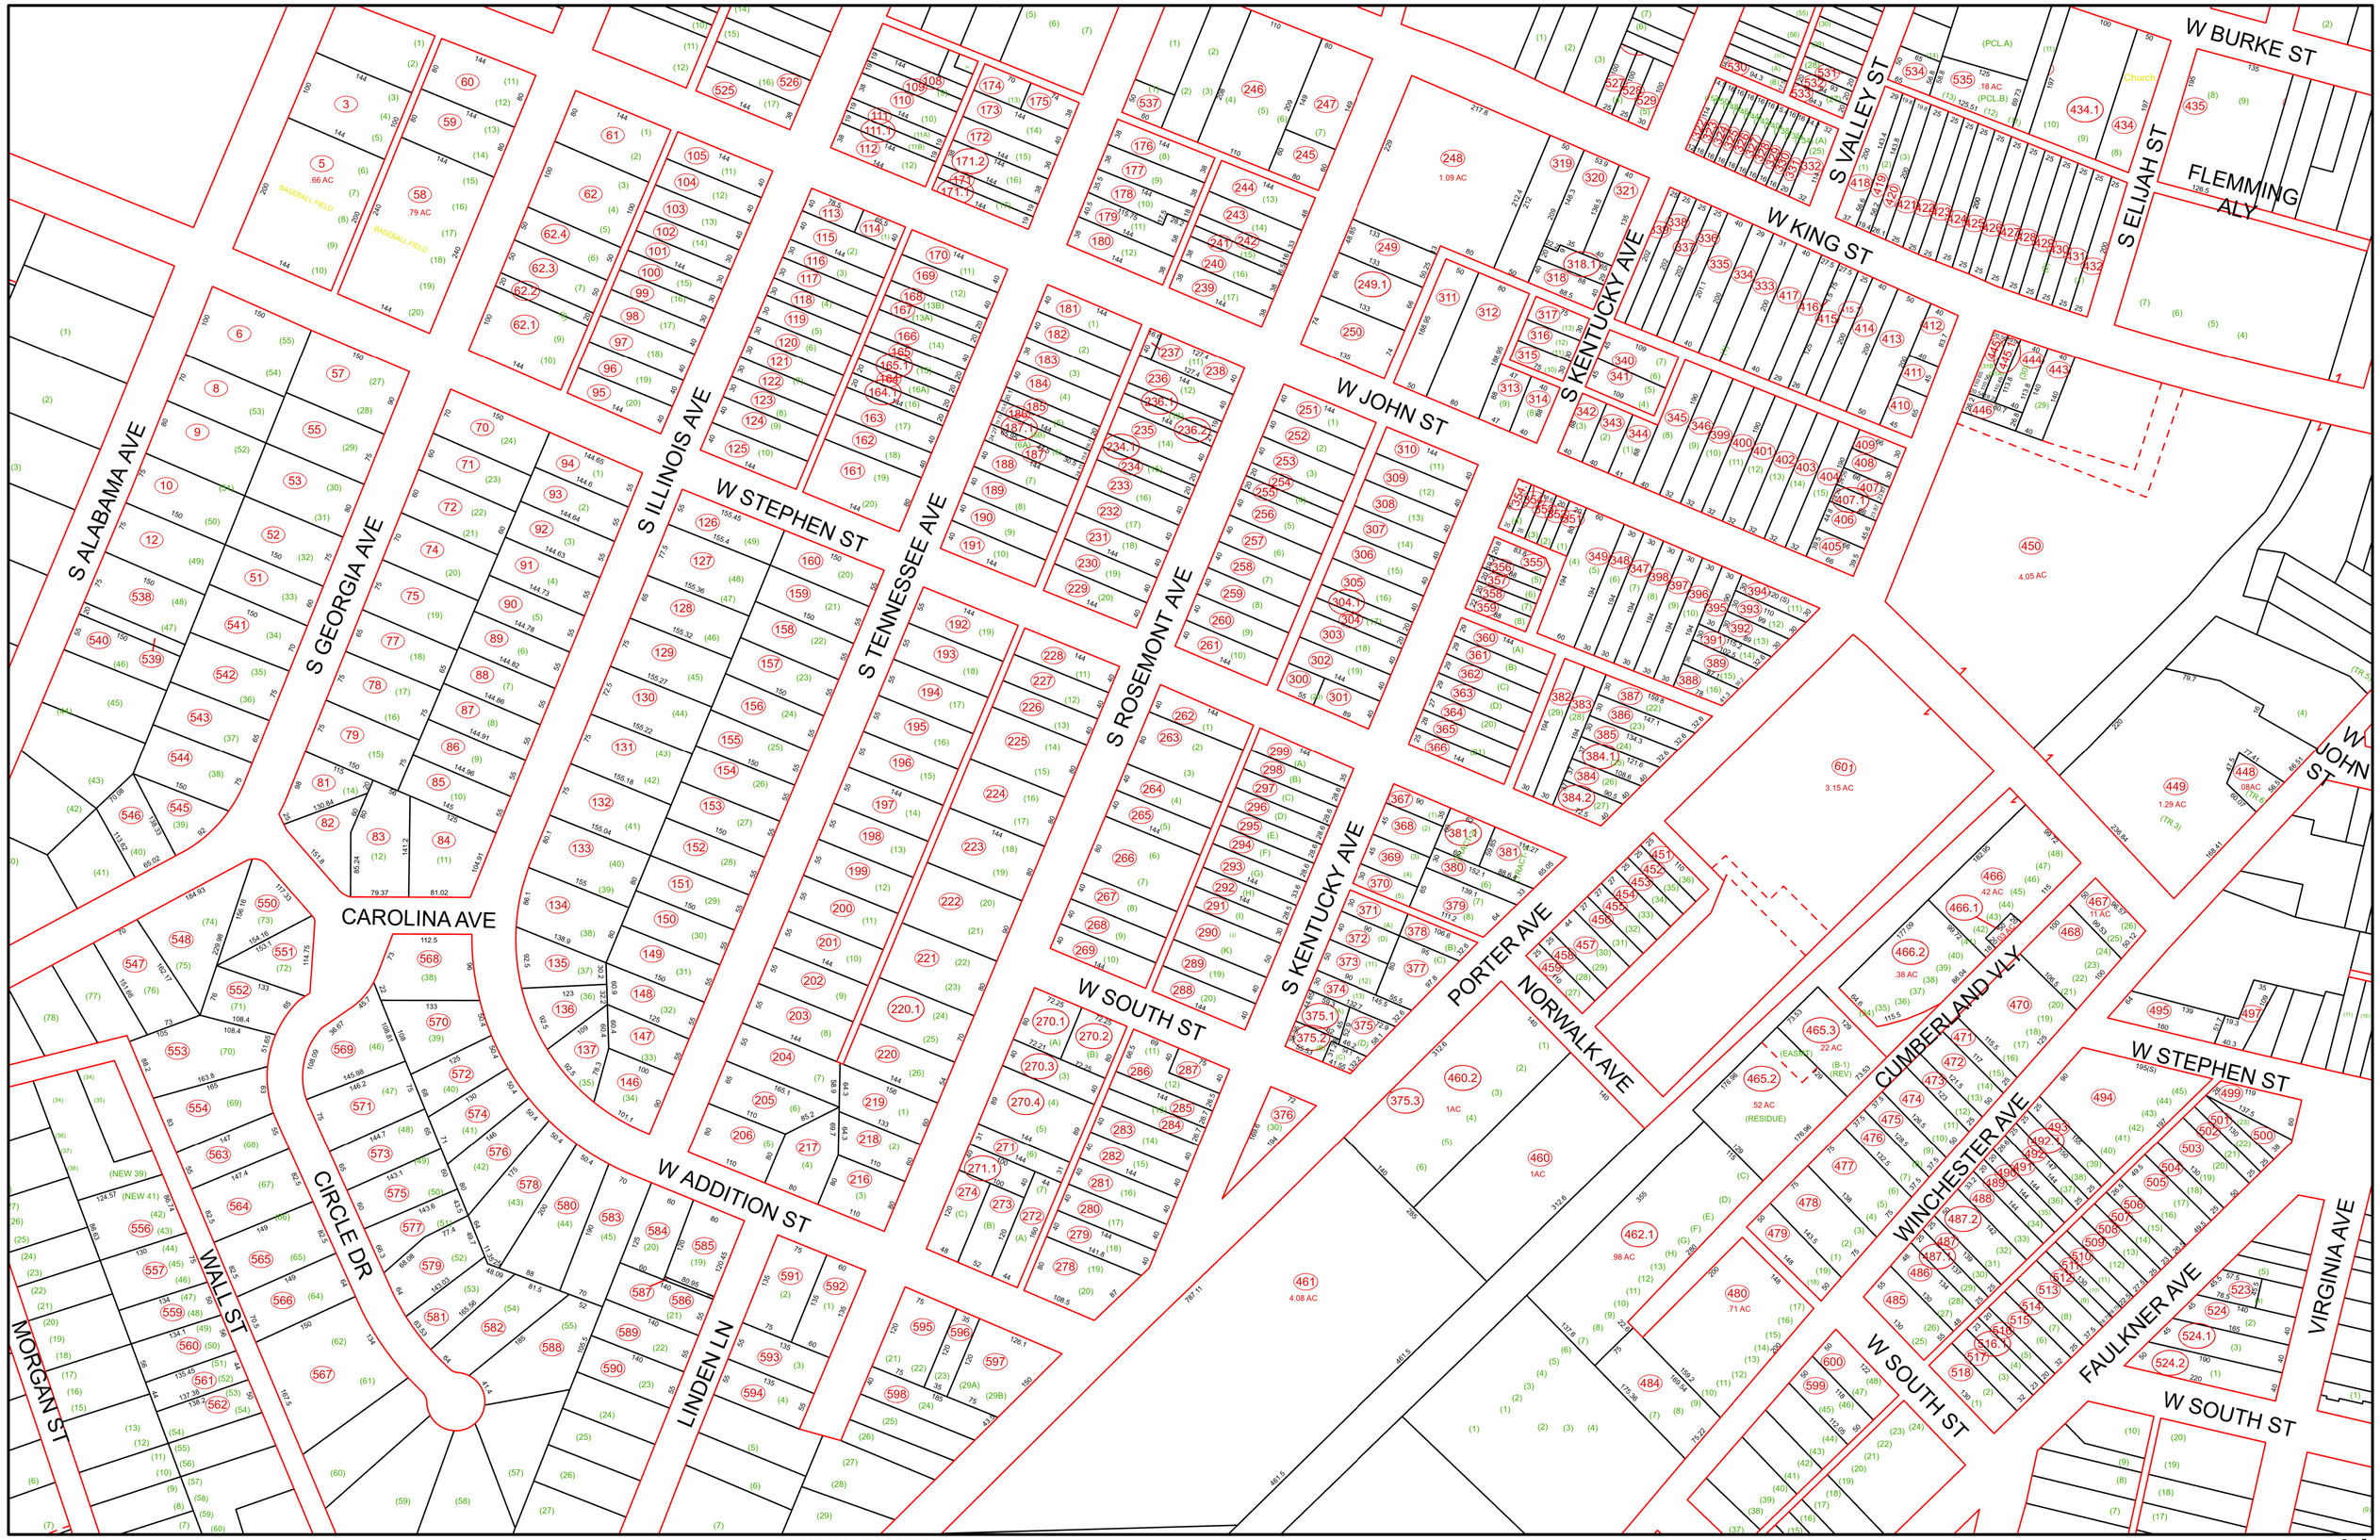

LEGEND

(15) Lot Number	Property Line	District Line	
123 Parcel Number	Right-of-Way	County Line	
12 Block Number	Original Property Line	Water	
45 / 7 State Road Number	Easement	Corporation Line	

DISCLAIMER

The tax map was compiled for purposes of taxation from available record evidence and has not been field verified. This map is not a valid survey plat and the data on this map does not imply any official status to such data. The State of West Virginia and county assessor's office assume no liablility that might result from the use of this map. Use of this map does not substitute for appropriate and proper title research.

RESTRICTION

All tax maps created under the provisions of reappraisal legislation are the property of the Berkeley County Assessor and the reproduction, copying, distribution or sale of such tax maps or any copies thereof without written permission of the Berkeley County Assessor is prohibited by law.

COUNTY OF BERKELEY

STATE OF WEST VIRGINIA

Office of Assessor

For Tax Purposes Only

KEY MAP

M8	M9	M10
M24	M13	M14
M16	M17	M18

N

M13

Current to: 1/31/2024 **Map Tax Year: 2024**

Print Date: 1/31/2024 **Scale: 1:1,710**