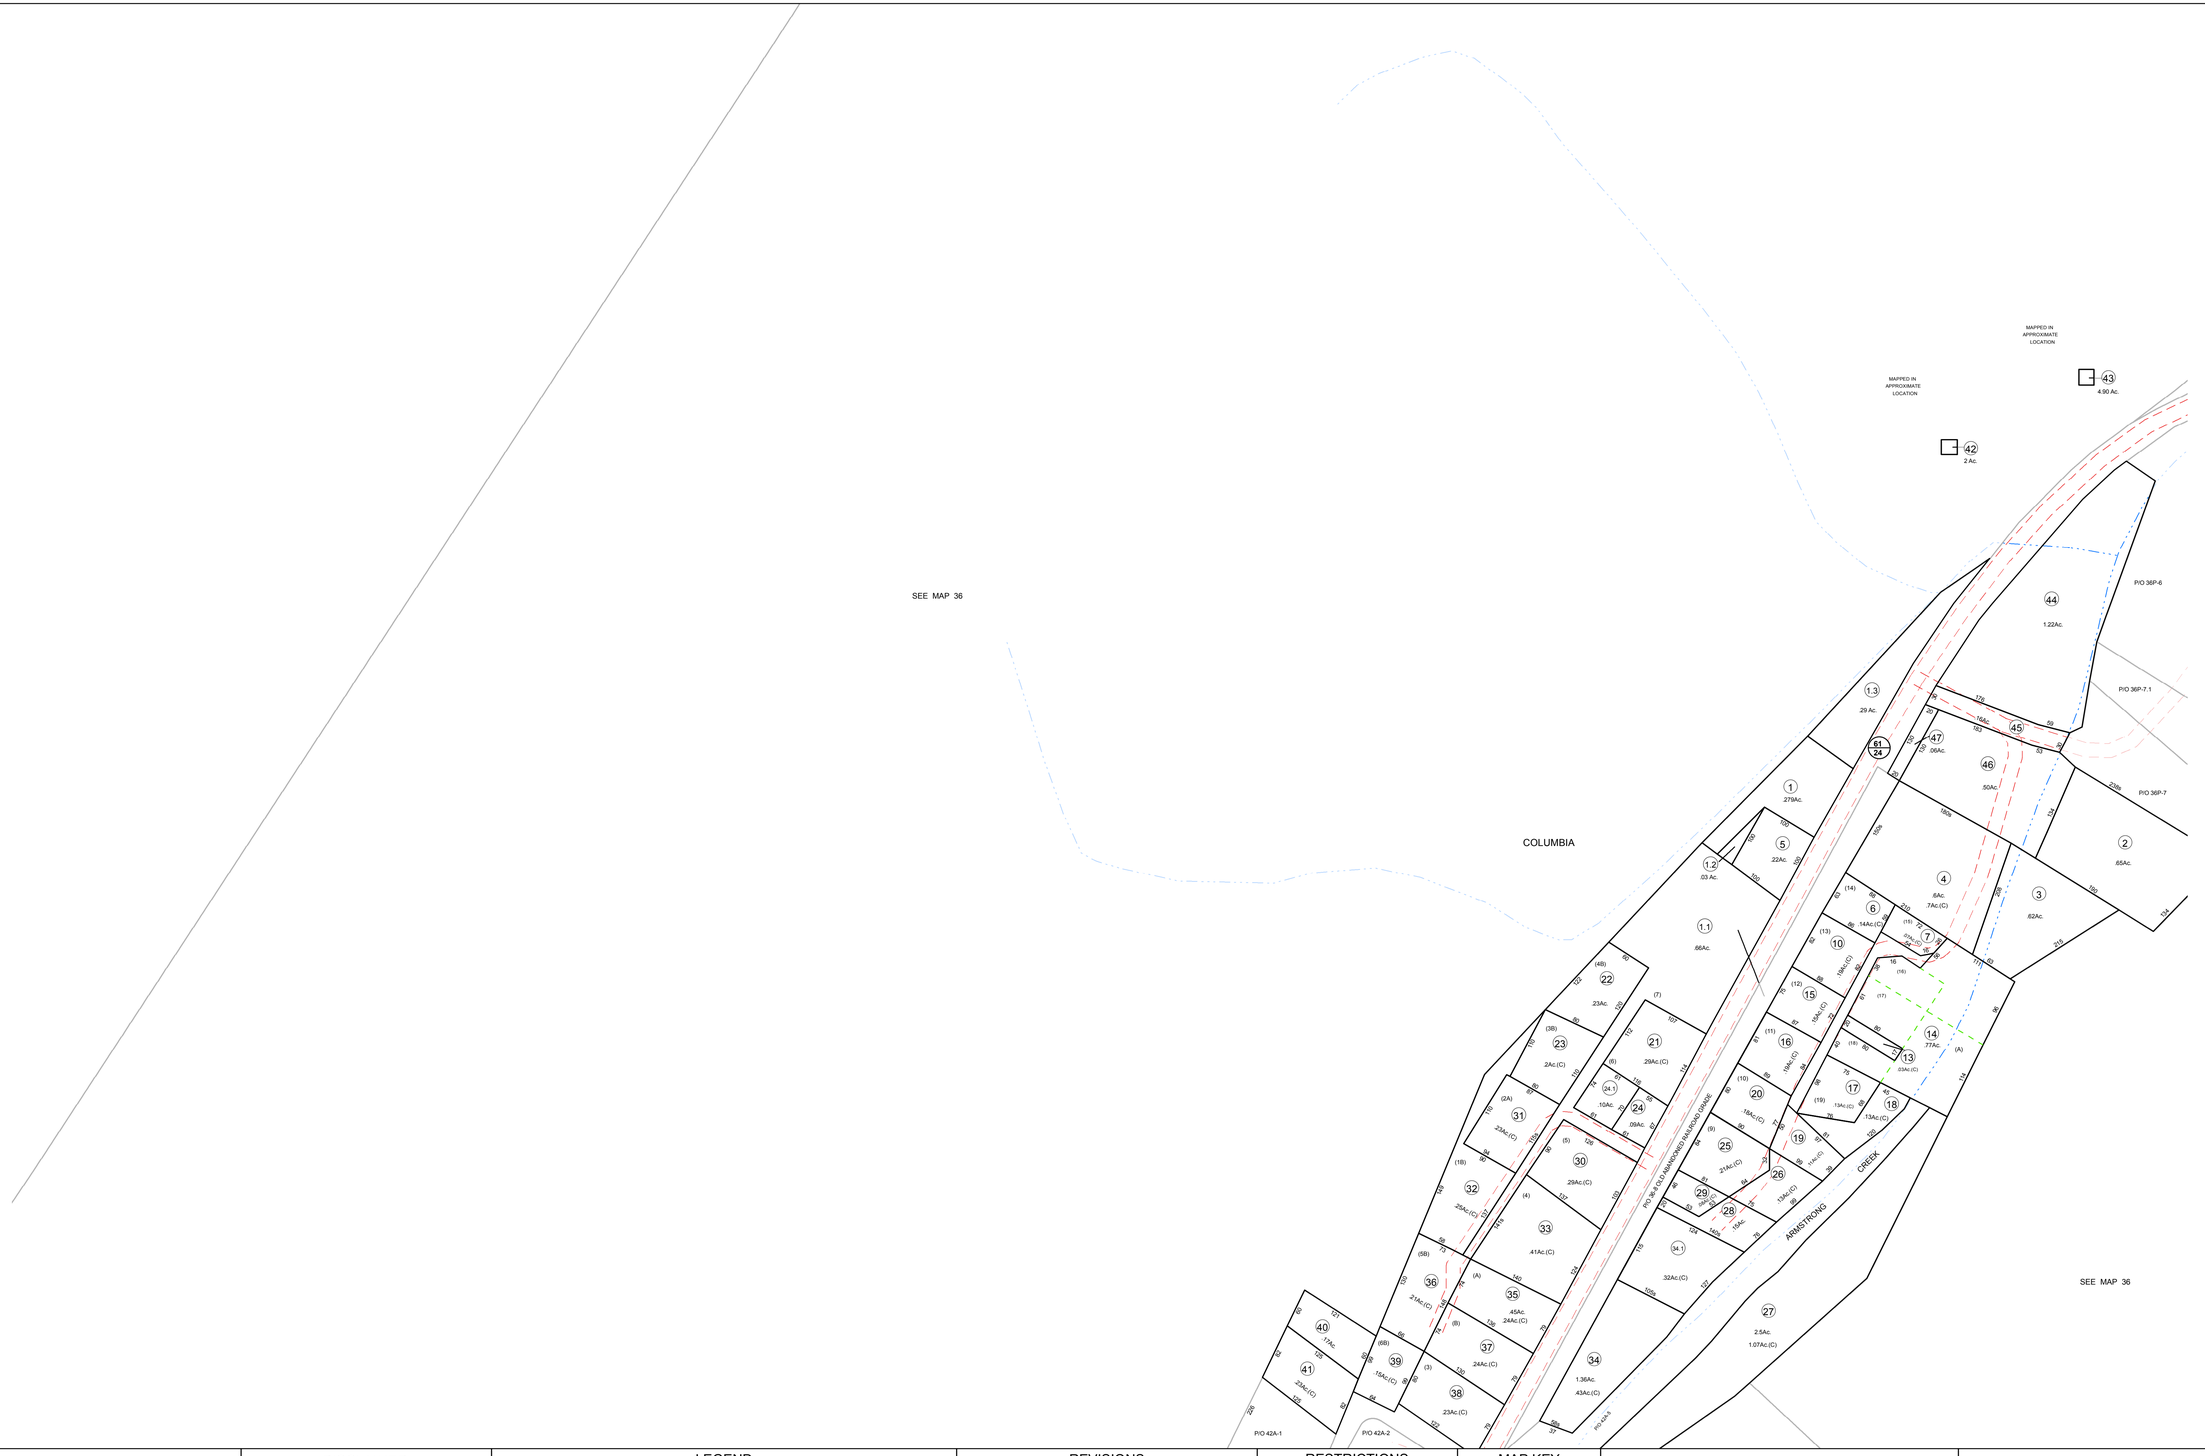

Prepared By
The Office Of The
Fayette County Assessor
100 Church Street
Fayetteville, WV 25840
FOR TAX PURPOSES ONLY

DISCLAIMER

This product is for tax purposes only and was not prepared for, nor is it suitable for, legal, engineering, or surveying purposes. Users of this information should review individual parcel records including deeds, survey maps or plats, and legal property descriptions for definitive parcel location information. This map is not a valid survey plat and the data on this map does not imply any official status to such data. The State of West Virginia and county assessor's office assume no liability that might result from the use of this map.

LEGEND

Property Line		Deed Lot Number	(15)
Roadway		Parcel or Index Number	15
Water		Improvement	
District/Corporation Line		Railroad	
County Line		Scaled Dimension	123s
Land Hook		Deeded Acreage	12.34Ac.
Original Lot Line/Interior Tract		Calculated Area	12.34Ac.(C)

REVISIONS

RESTRICTIONS

All tax maps created under the provisions of reappraisal legislation are the property of the Assessor of Fayette County, West Virginia and the reproduction, copying, modification, distribution, or sale of such tax maps or any copies thereof without the written permission of the Fayette County Assessor is prohibited by law.

MAP KEY

		03-36F
		03-36K
	03-36N	03-36P
	03-42A	
03-41H	03-42E	

STATE OF WEST VIRGINIA
FAYETTE COUNTY
FAYETTEVILLE, WEST VIRGINIA
Coordinate System: NAD 1983, WV State Plane South

N

VALLEY DISTRICT MAP 36N

Map Date: 1/27/2022
Scale: 1inch = 100 feet