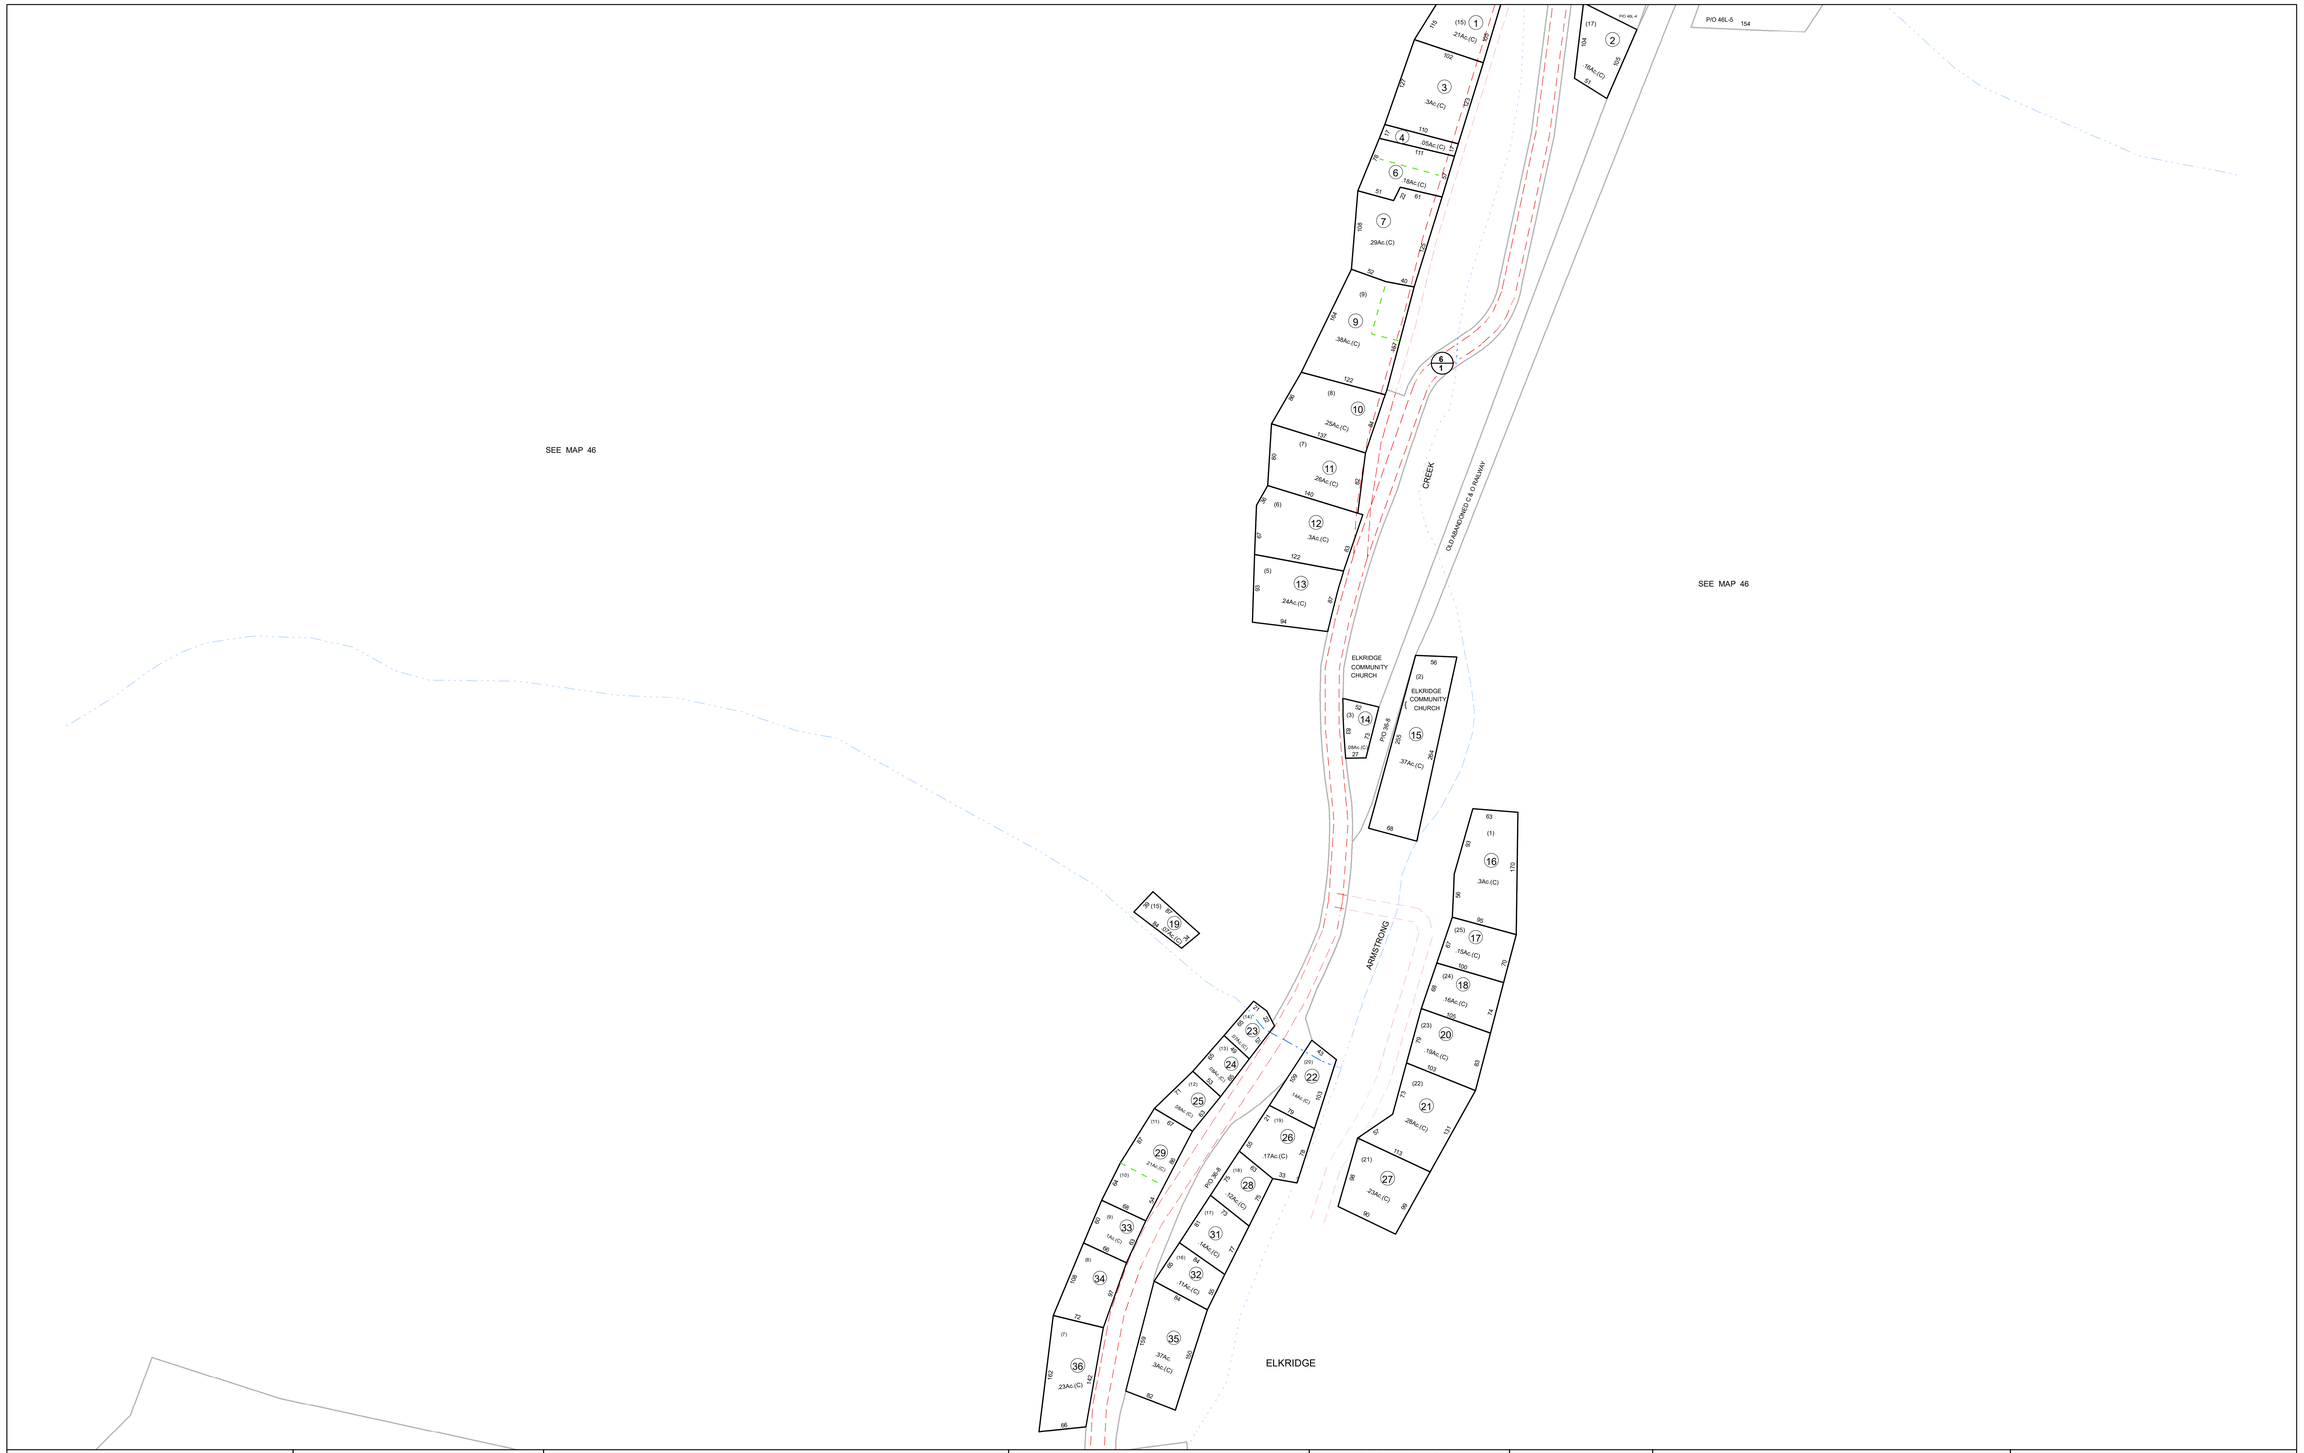


Prepared By
The Office Of The
Fayette County Assessor
100 Church Street
Fayetteville, WV 25840
FOR TAX PURPOSES ONLY

## DISCLAIMER

This product is for tax purposes only and was not prepared for, nor is it suitable for, legal, engineering, or surveying purposes. Users of this information should review individual parcel records including deeds, survey maps or plats, and legal property descriptions for definitive parcel location information. This map is not a valid survey plat and the data on this map does not imply any official status to such data. The State of West Virginia and county assessor's office assume no liability that might result from the use of this map.

## LEGEND

| | | | |
|---|---|---|---|
| Property Line | | Deed Lot Number | (15) |
| Roadway | | Parcel or Index Number | 15 |
| Water | | Improvement | |
| District/Corporation Line | | Railroad | |
| County Line | | Scaled Dimension | 123s |
| Land Hook | | Deeded Acreage | 12.34Ac. |
| Original Lot Line/Interior Tract | | Calculated Area | 12.34Ac.(C) |

## REVISIONS

| | |
|---|---|
| | |
| | |
| | |
| | |
| | |
| | |

## RESTRICTIONS

All tax maps created under the provisions of reappraisal legislation are the property of the Assessor of Fayette County, West Virginia and the reproduction, copying, modification, distribution, or sale of such tax maps or any copies thereof without the written permission of the Fayette County Assessor is prohibited by law.

## MAP KEY


03-46L
03-46R
03-51C
03-51G


STATE OF WEST VIRGINIA

# FAYETTE COUNTY

FAYETTEVILLE, WEST VIRGINIA

Coordinate System: NAD 1983, WV State Plane South

N

# VALLEY DISTRICT MAP 46R

Map Date: 4/20/2023
Scale: 1inch = 100 feet