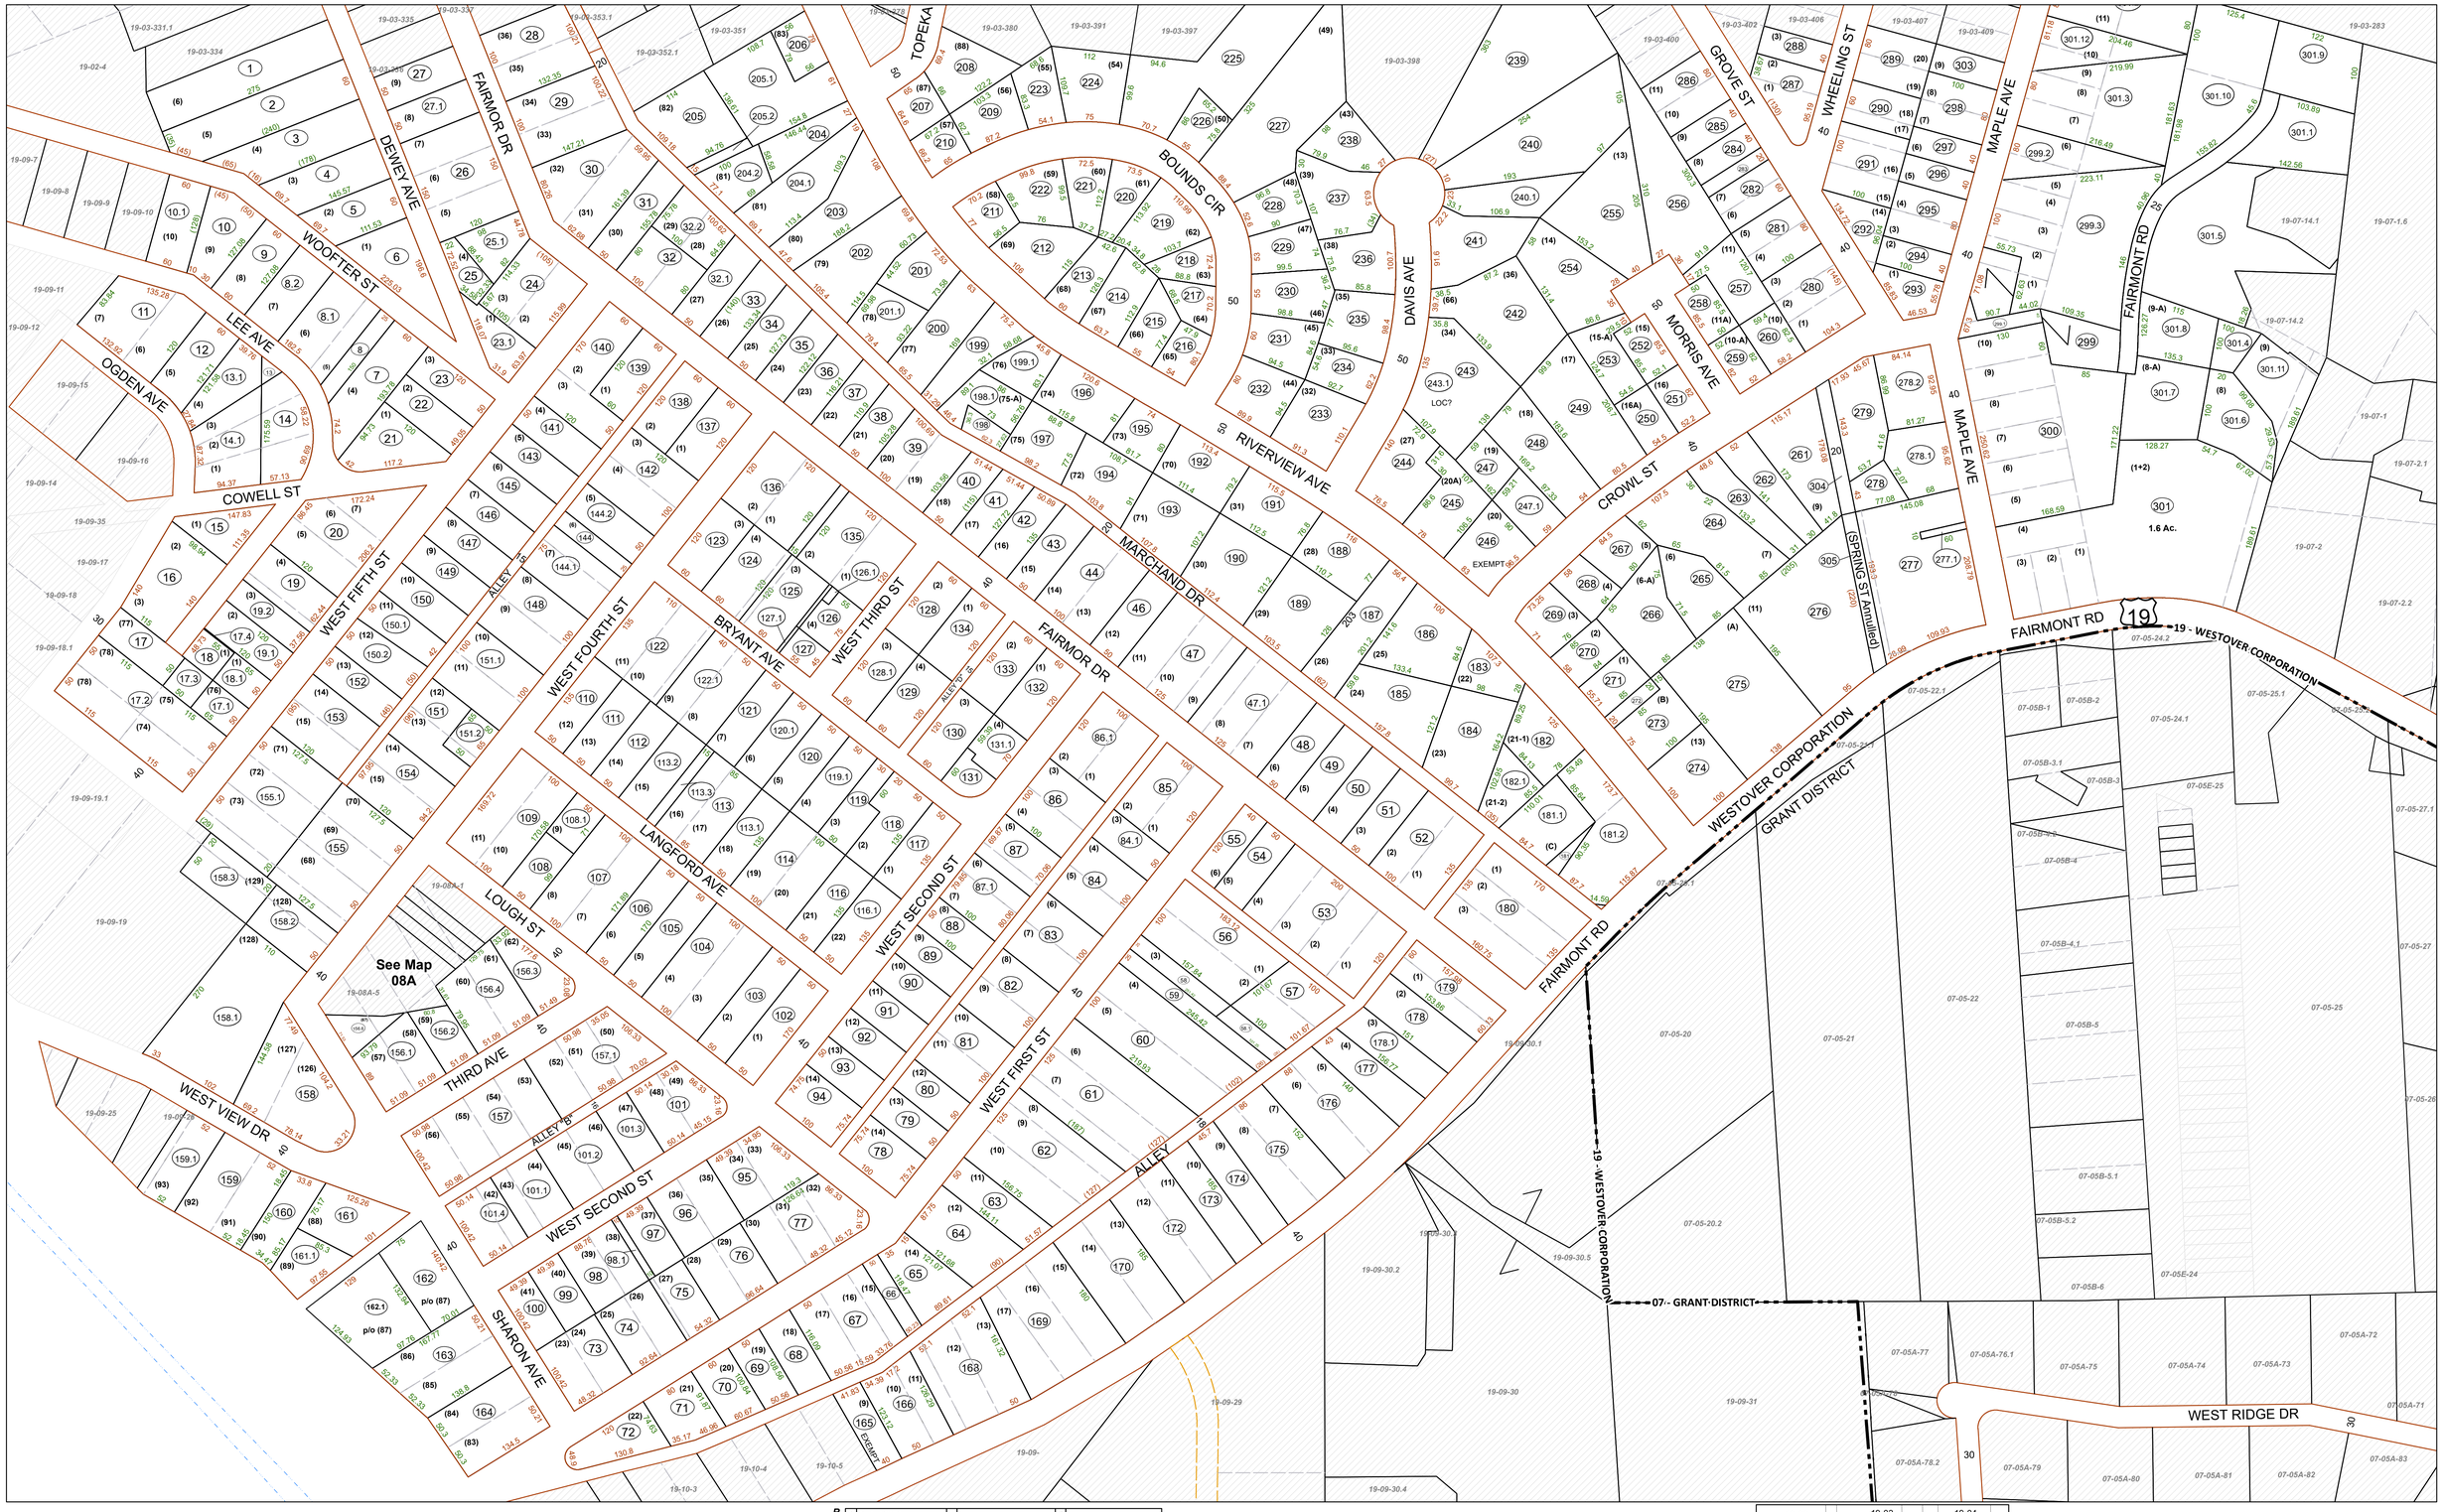


FOR TAX PURPOSES ONLY

Prepared By:

**Mark Musick**
**Monongalia County Assessor**

**Legend**

| | | | |
|---|---|---|---|
| Property Line | | Original Lot Line | |
| Road Right of Way | | Lot Number | (15) |
| Corporation Line | | Parcel Number | 99 |
| District Line | | Water | |
| County Line | | Railroad | |

**Revisions**

| | | | | | |
|---|---|---|---|---|---|
| 1 | Revised 6/1/15 | | 9 | | 17 |
| 2 | Mod Rev. | 01/2024 JF | 10 | | 18 |
| 3 | | | 11 | | 19 |
| 4 | | | 12 | | 20 |
| 5 | | | 13 | | 21 |
| 6 | | | 14 | | 22 |
| 7 | | | 15 | | 23 |
| 8 | | | 16 | | 24 |

# STATE OF WEST VIRGINIA
# COUNTY OF MONONGALIA
## Office of Assessor




N

WESTOVER CORP

District 19 Map No: 08

Date, Aerial Photography:

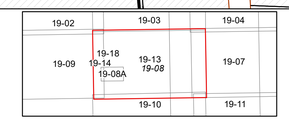Date, Map: 1/23/2024

Scale: **1 " = 100 '**