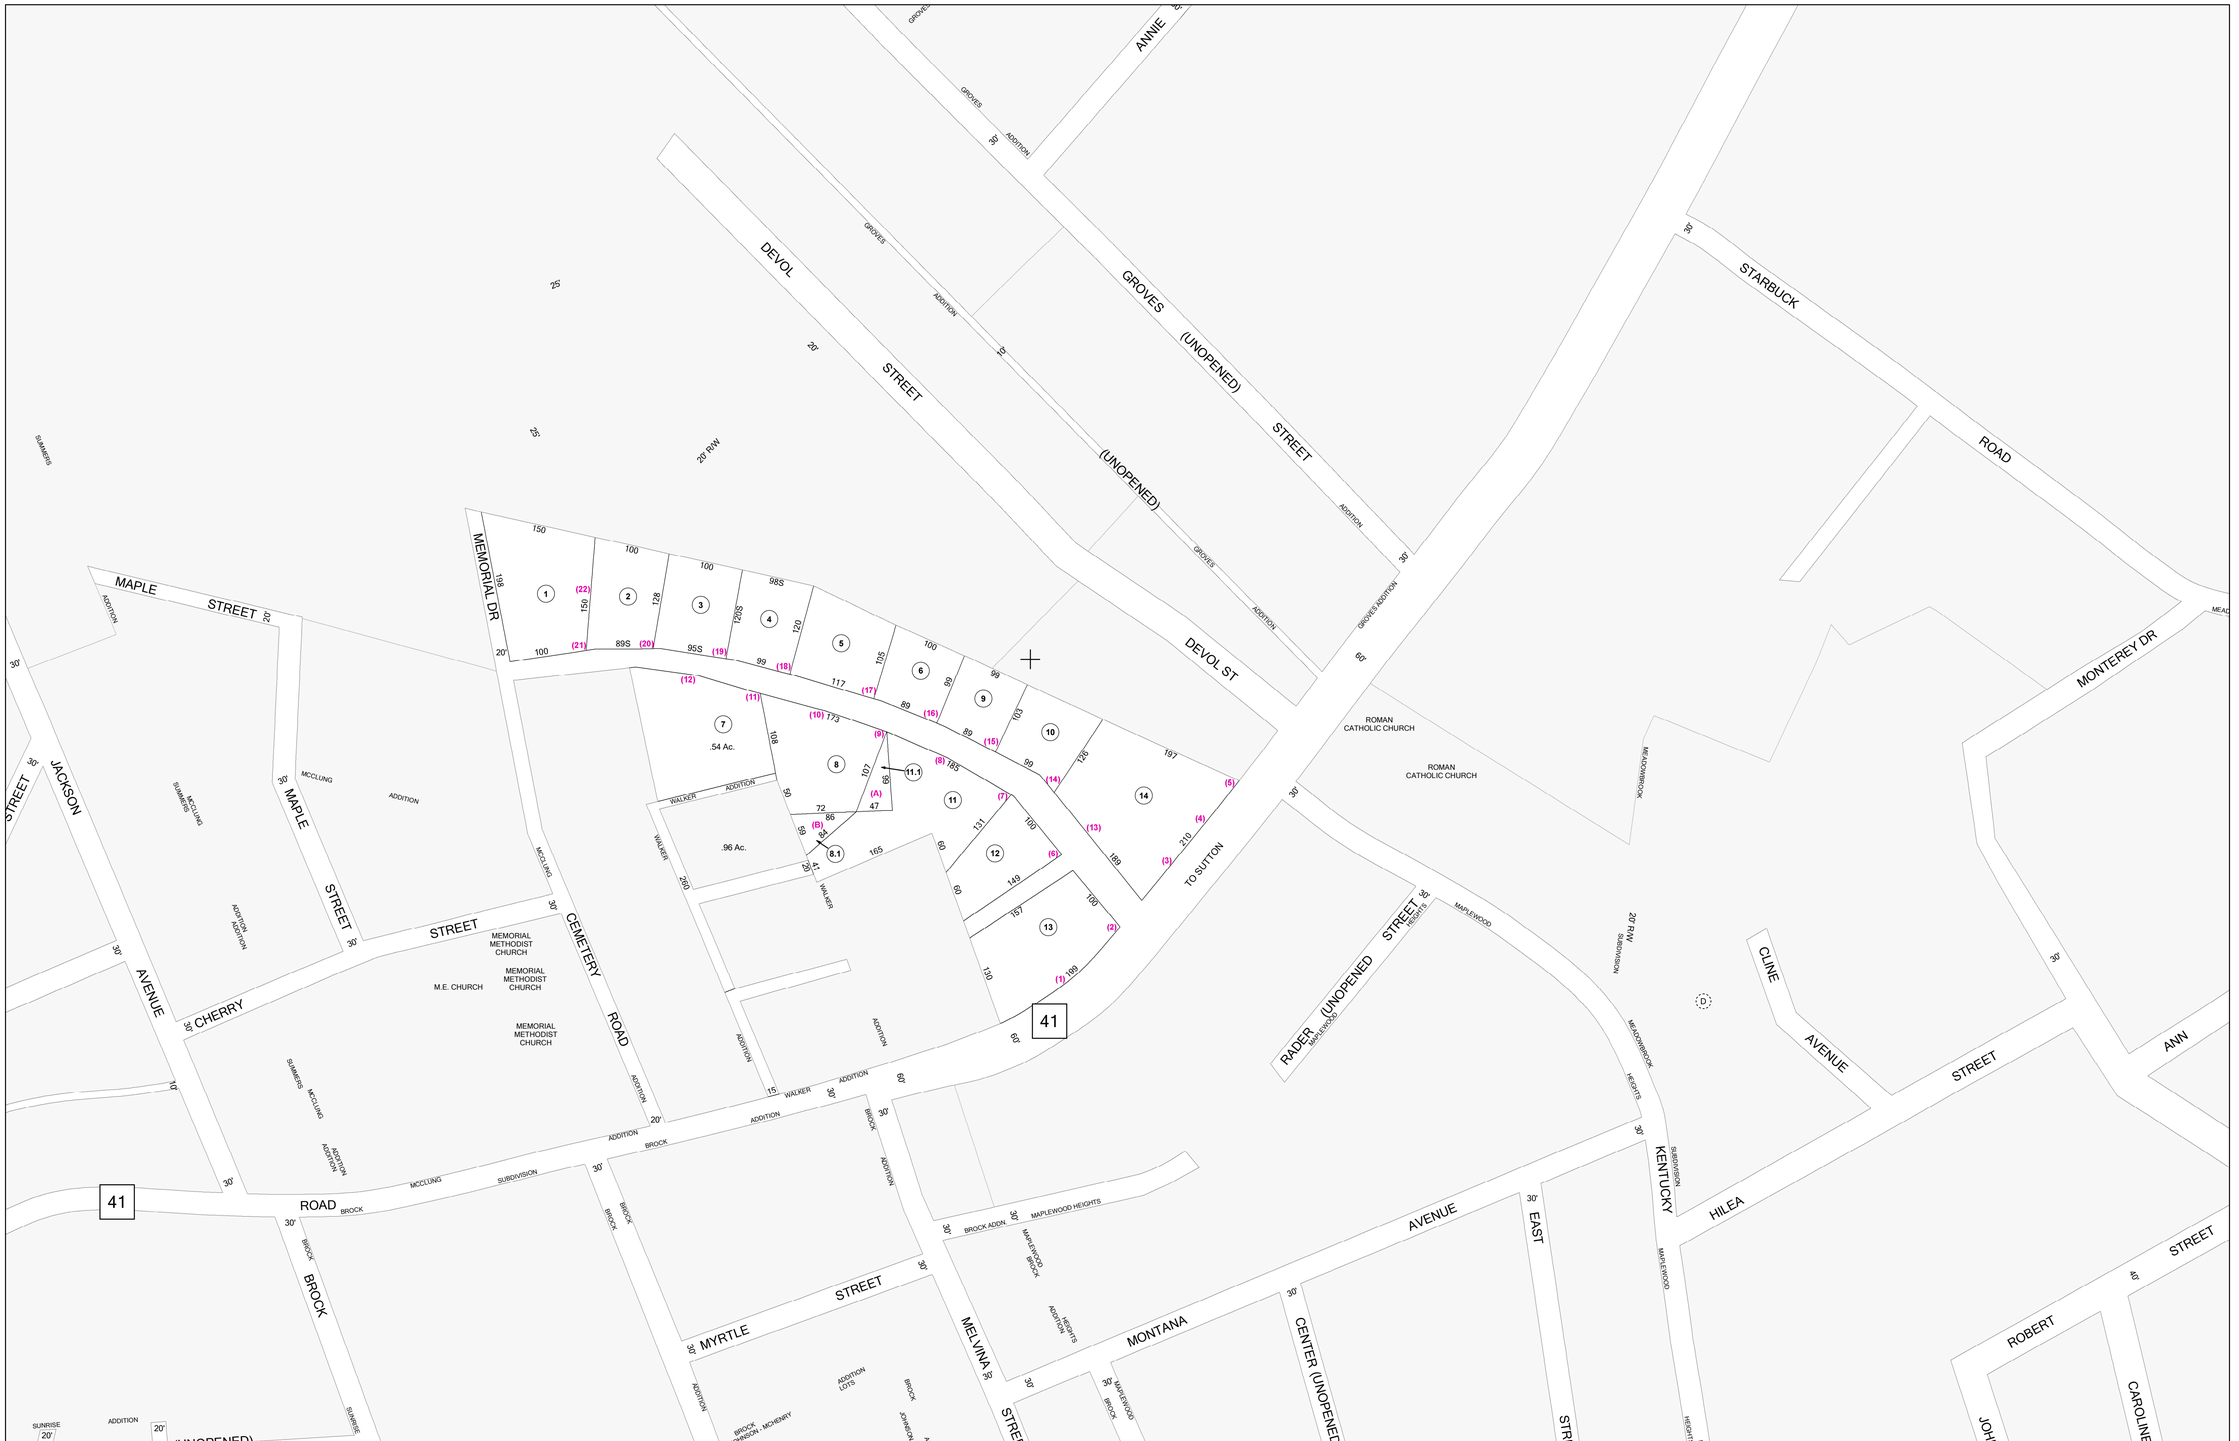

Legend			
District Boundary	Deed lot Number	(19)	
Previous Deed	Parcel or Index Number	9	
Property	Unknown		
Road Easement	Improvement		
Railroad Right of Way	Cemetery		
Road Right of Way	Church		
River	Educational		

Restriction

REPRODUCTION OF TAX MAPS PROHIBITED
- It is unlawful to copy, photocopy, scan, photograph, or otherwise reproduce this tax map. Pursuant to the provisions of W.Va. CSR § 189-5-5 (2013) no person may reproduce, copy, distribute or sell copies of tax maps prepared by the counties without having first obtained the written permission of the Nicholas County Assessor. In addition to other penalties and civil remedies, any person who, without the written permission of the Nicholas County Assessor, reproduces, copies, distributes, or sells or who allows the reproduction, copying, distribution or sale of tax maps prepared by the Nicholas County Assessor, shall be refused permission by the Nicholas County Assessor or Assessor's agent to purchase tax maps in the future.

1		10		19		28	
2		11		20		29	
3		12		21		30	
4		13		22		31	
5		14		23		32	
6		15		24		33	
7		16		25		34	
8		17		26		35	
9		18		27		36	

08-5 08-6 08-7 08-35
08-10A
07-22 08-5
08-9 08-11 08-36
08-14 08-15 08-16

FOR TAX PURPOSES ONLY

LANDMARK geospatial
A Division of Landmark Forestry LLC

OFFICE OF THE ASSESSOR
NICHOLAS COUNTY WEST VIRGINIA

NICHOLAS COUNTY

Assessor's Office

SUMMERSVILLE, WV

SUMMERSVILLE CORP

District 08 Map No. 10A

Date of Publication: 11/1/2023

Scale: 1"=100'