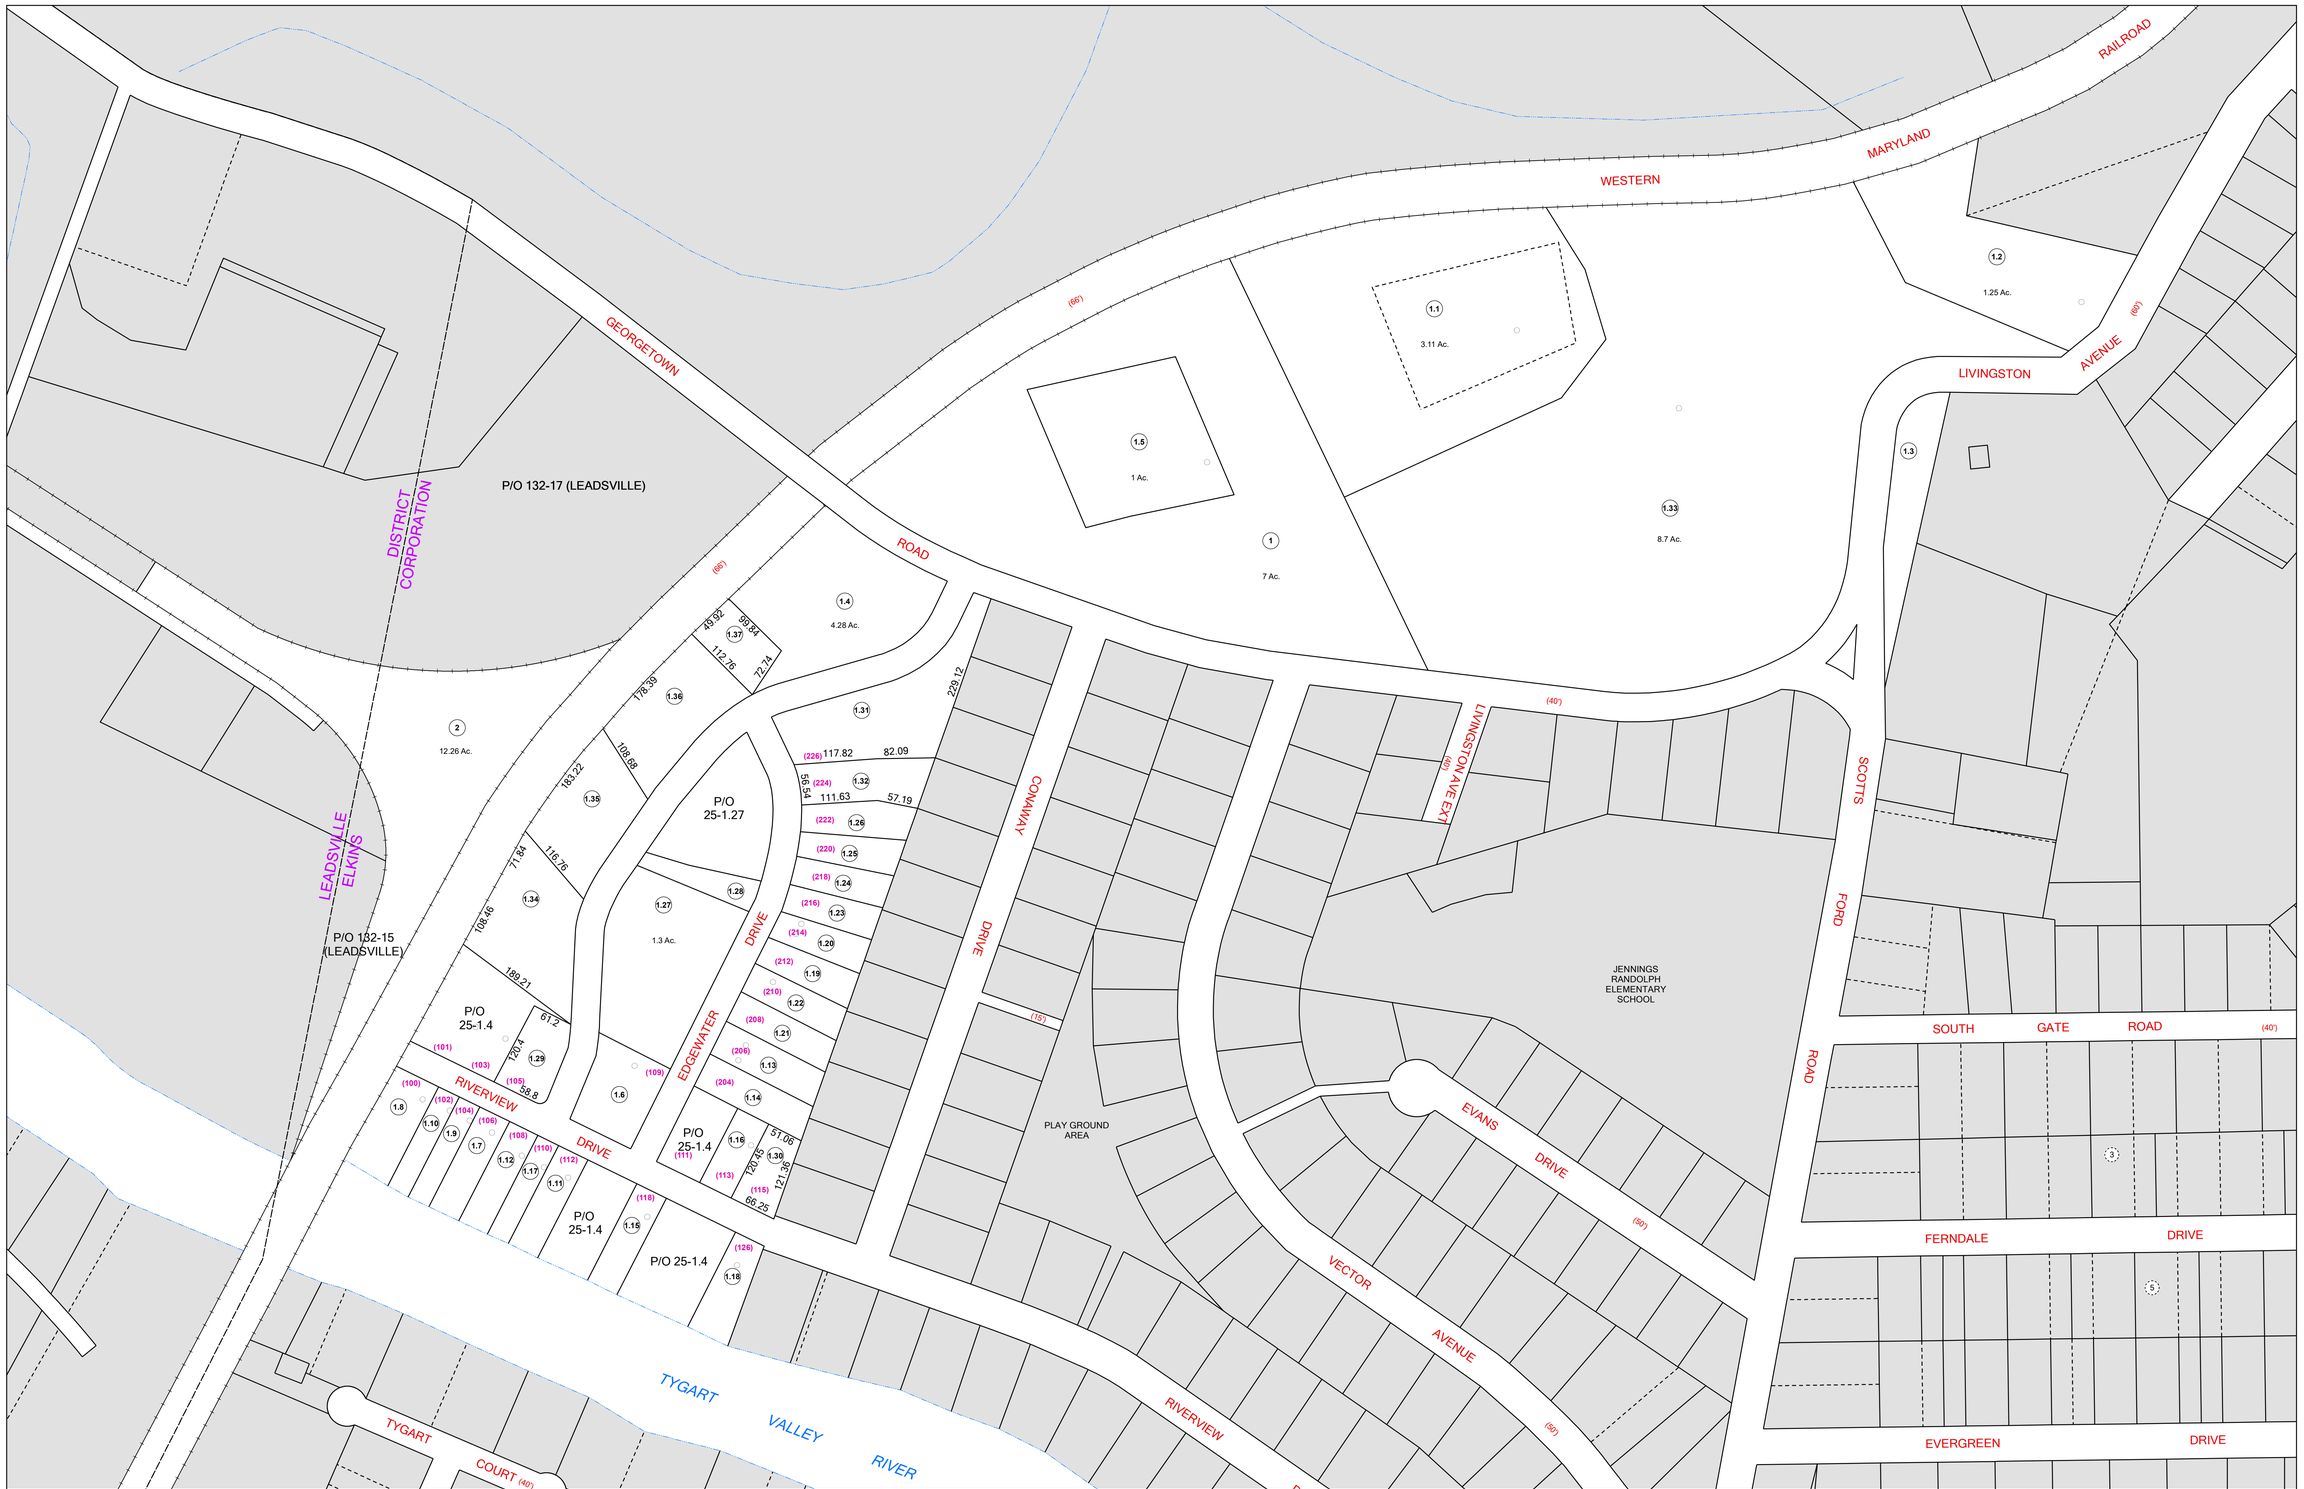

N

FOR TAX PURPOSES ONLY

LANDMARK geospatial

Legend

District Boundary
Previous Deed
Property
Road Easement
Railroad Right of Way
Road Right of Way
River

Deed lot Number (15)
Parcel or Index Number 9
UNKNOWN
Improvement
Cemetery
School
Church

Restriction

All tax maps created under the provisions of reappraisal legislation are the property of the Assessor of Randolph County, West Virginia and the reproduction copying, modification, distribution or sale of such tax maps or any copies thereof without the written permission of the Randolph County Assessor is prohibited by law.

Revisions

1	6-30-1964	10	A.S.T. 7-1-2011	19		28	
2	D.F. 7-1980	11	S.T.P. 7-1-2016	20		29	
3	OGIS J.E.B. 5-1-1996	12		21		30	
4	P.K.Y. 7-1-1998	13		22		31	
5	A.K.B. 7-1-2006	14		23		32	
6	A.K.B. 7-1-2007	15		24		33	
7	A.K.B. 7-1-2008	16		25		34	
8	A.K.B. 7-1-2009	17		26		35	
9	A.L.I. 7-1-2010	18		27		36	

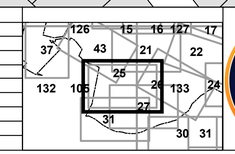

RANDOLPH COUNTY

Assessor's Office

Phyllis K. Yokum, Assessor

ELKINS, WV

ELKINS CORP

District 05 Map No. 25

Date of Publication: 1/30/2024

Scale: 1"=100'