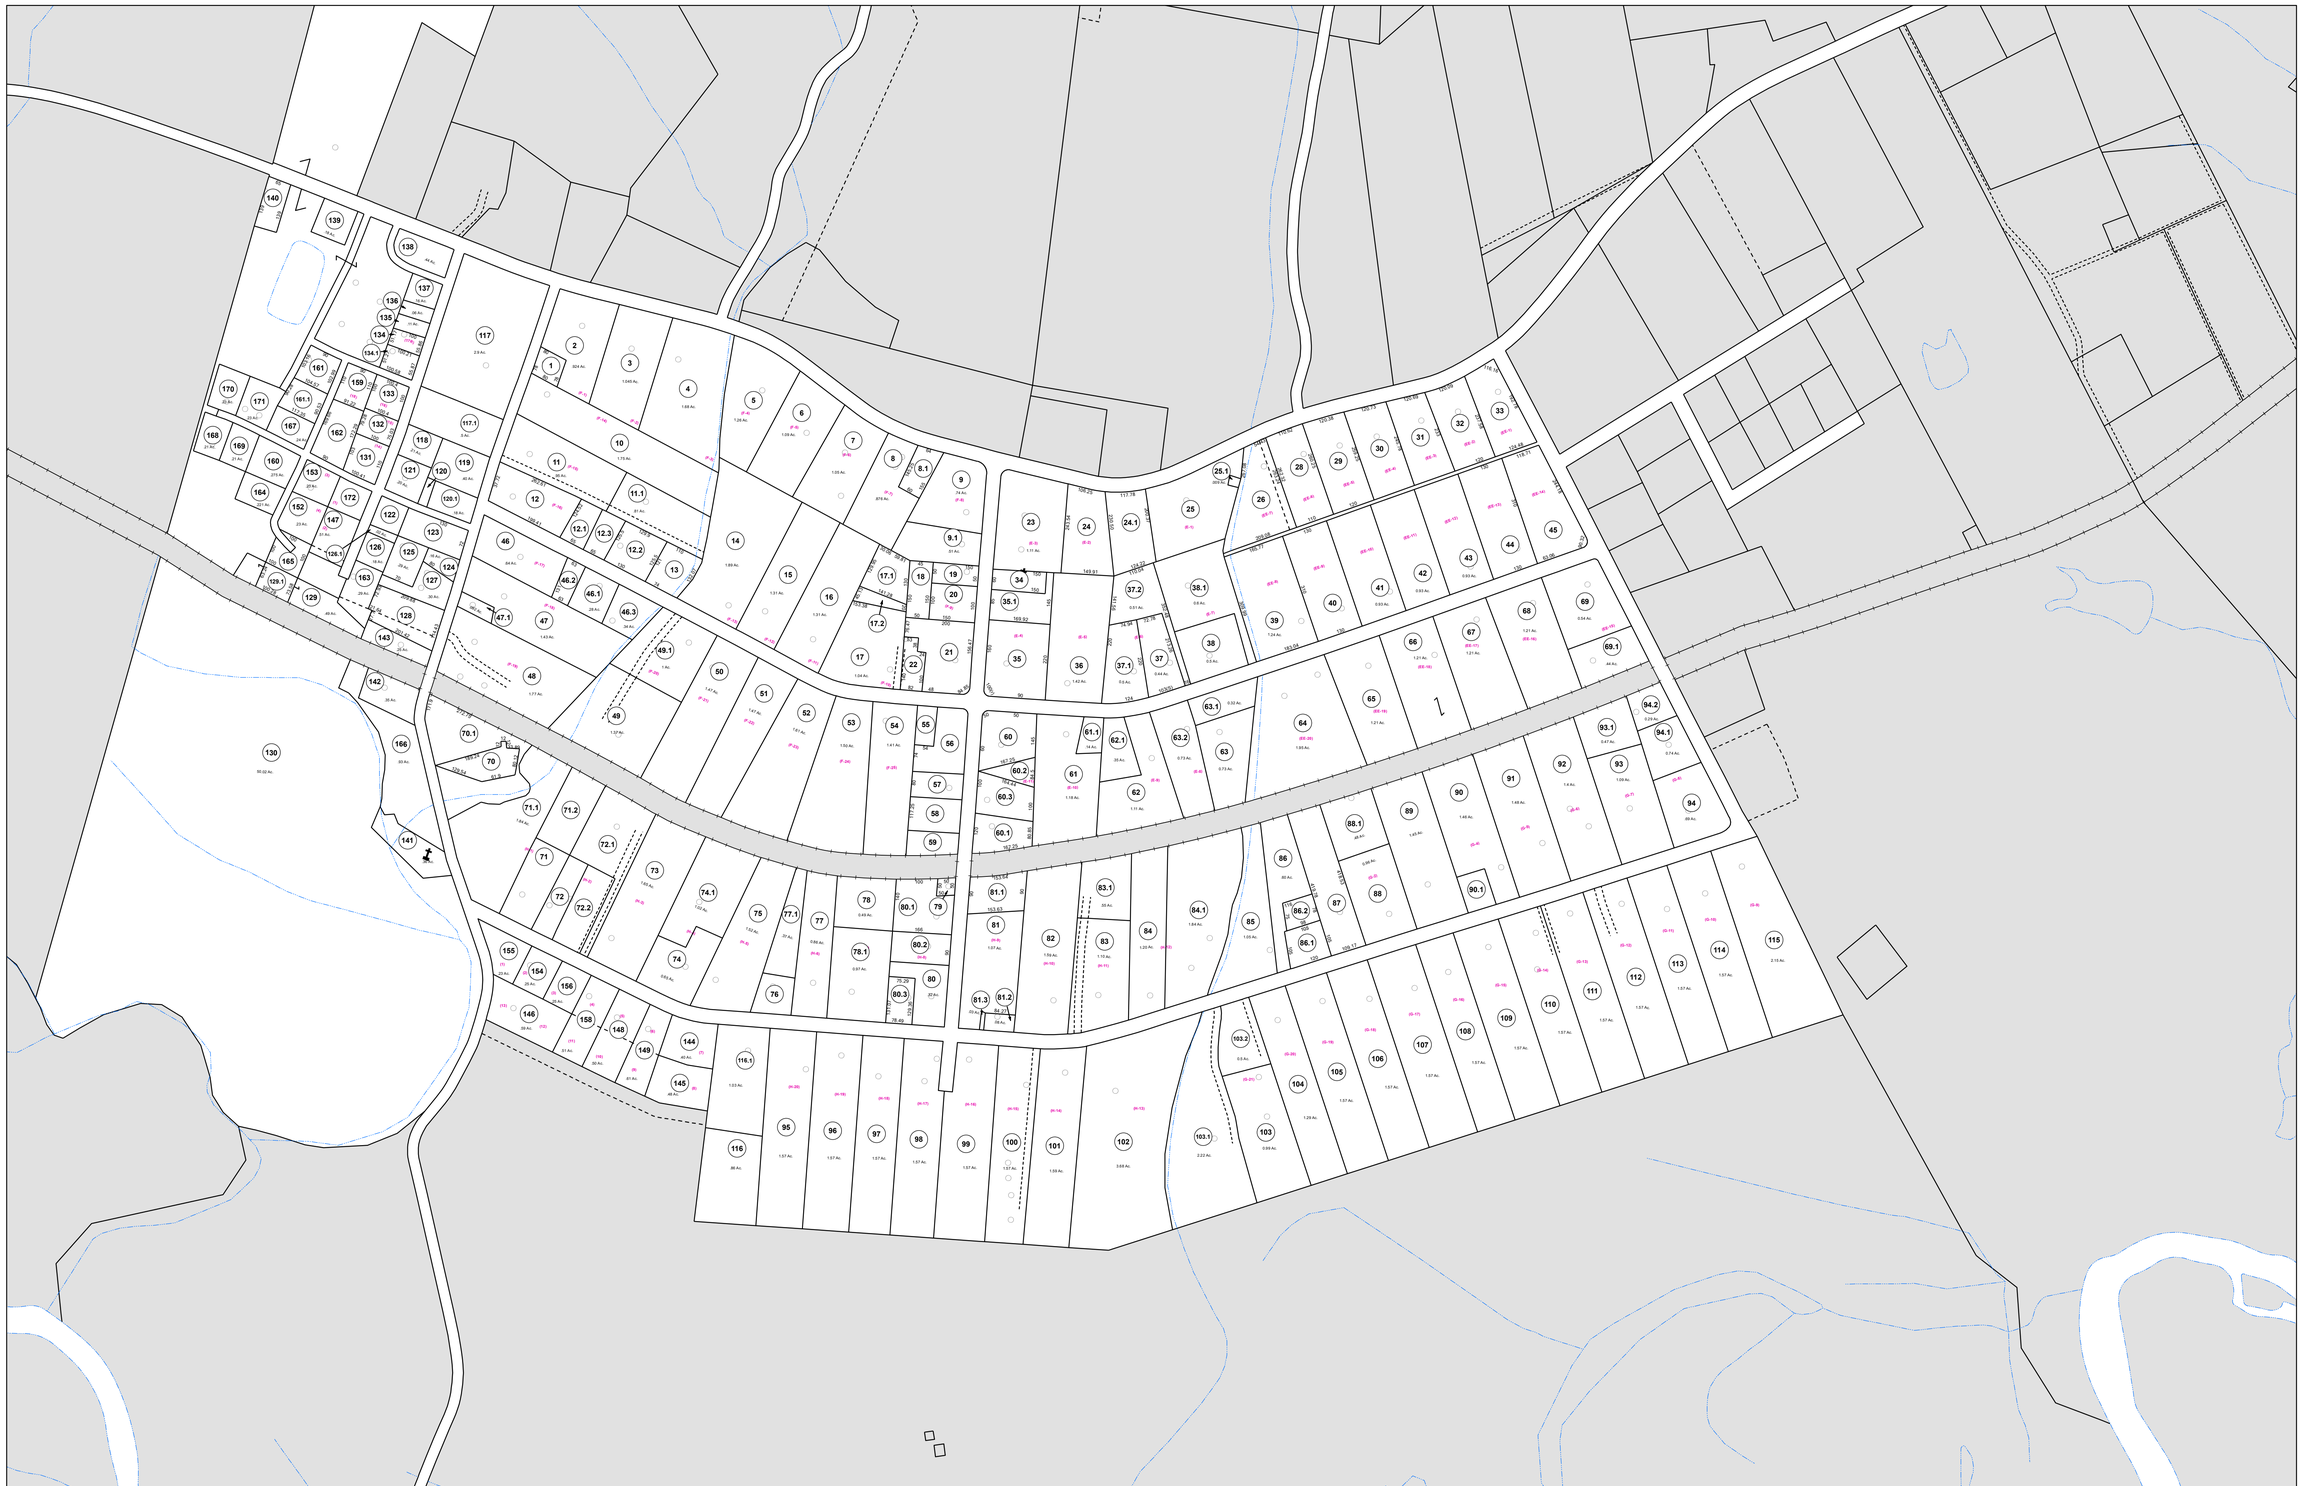

FOR TAX PURPOSES ONLY

LANDMARK geospatial

Legend

- District Boundary
- Previous Deed
- Property
- Road Easement
- Railroad Right of Way
- Road Right of Way
- River

Deed lot Number (15)
Parcel or Index Number (9)
UNKNOWN
Improvement
Cemetery
School
Church

Restriction

All tax maps created under the provisions of reappraisal legislation are the property of the Assessor of Randolph County, West Virginia and the reproduction copying, modification, distribution or sale of such tax maps or any copies thereof without the written permission of the Randolph County Assessor is prohibited by law.

Revisions

1	6-30-1964	10	OGIS J.E.B. 4-15-1992	19	P.K.Y. 7-1-2001	28	A.L.I. 7-1-2010
2	T.R.L. 7-1980	11	OGIS T.R.L. 5-6-1993	20	P.K.Y. 7-1-2002	29	S.T.P. 7-1-2012
3	D.F. 7-1-1983	12	OGIS J.E.B. 3-15-1994	21	P.K.Y. 7-1-2003	30	S.T.P. 7-1-2015
4	T.R.L. 7-1984	13	OGIS J.E.B. 4-20-1995	22	P.K.Y. 7-1-2004	31	
5	T.R.L. 7-1985	14	OGIS J.E.B. 5-1-1996	23	A.K.B. 7-1-2005	32	
6	T.R.L. 7-1986	15	SLS INC. J.W.M. 4-1997	24	A.K.B. 7-1-2006	33	
7	R.E.B. 7-1-1988	16	SLS INC. D.S.W. 4-21-1998	25	A.K.B. 7-1-2007	34	
8	D.F. 7-1-1989	17	P.K.Y. 7-1-1999	26	A.K.B. 7-1-2008	35	
9	OGIS S.A.J. 2-22-1999	18	P.K.Y. 7-1-2000	27	A.K.B. 7-1-2009	36	

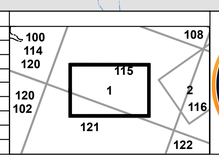

RANDOLPH COUNTY

Assessor's Office

Phyllis K. Yokum, Assessor

ELKINS, WV

VALLEY BEND

District 17 Map No. 1

Date of Publication: 1/30/2024

Scale: 1"=100'