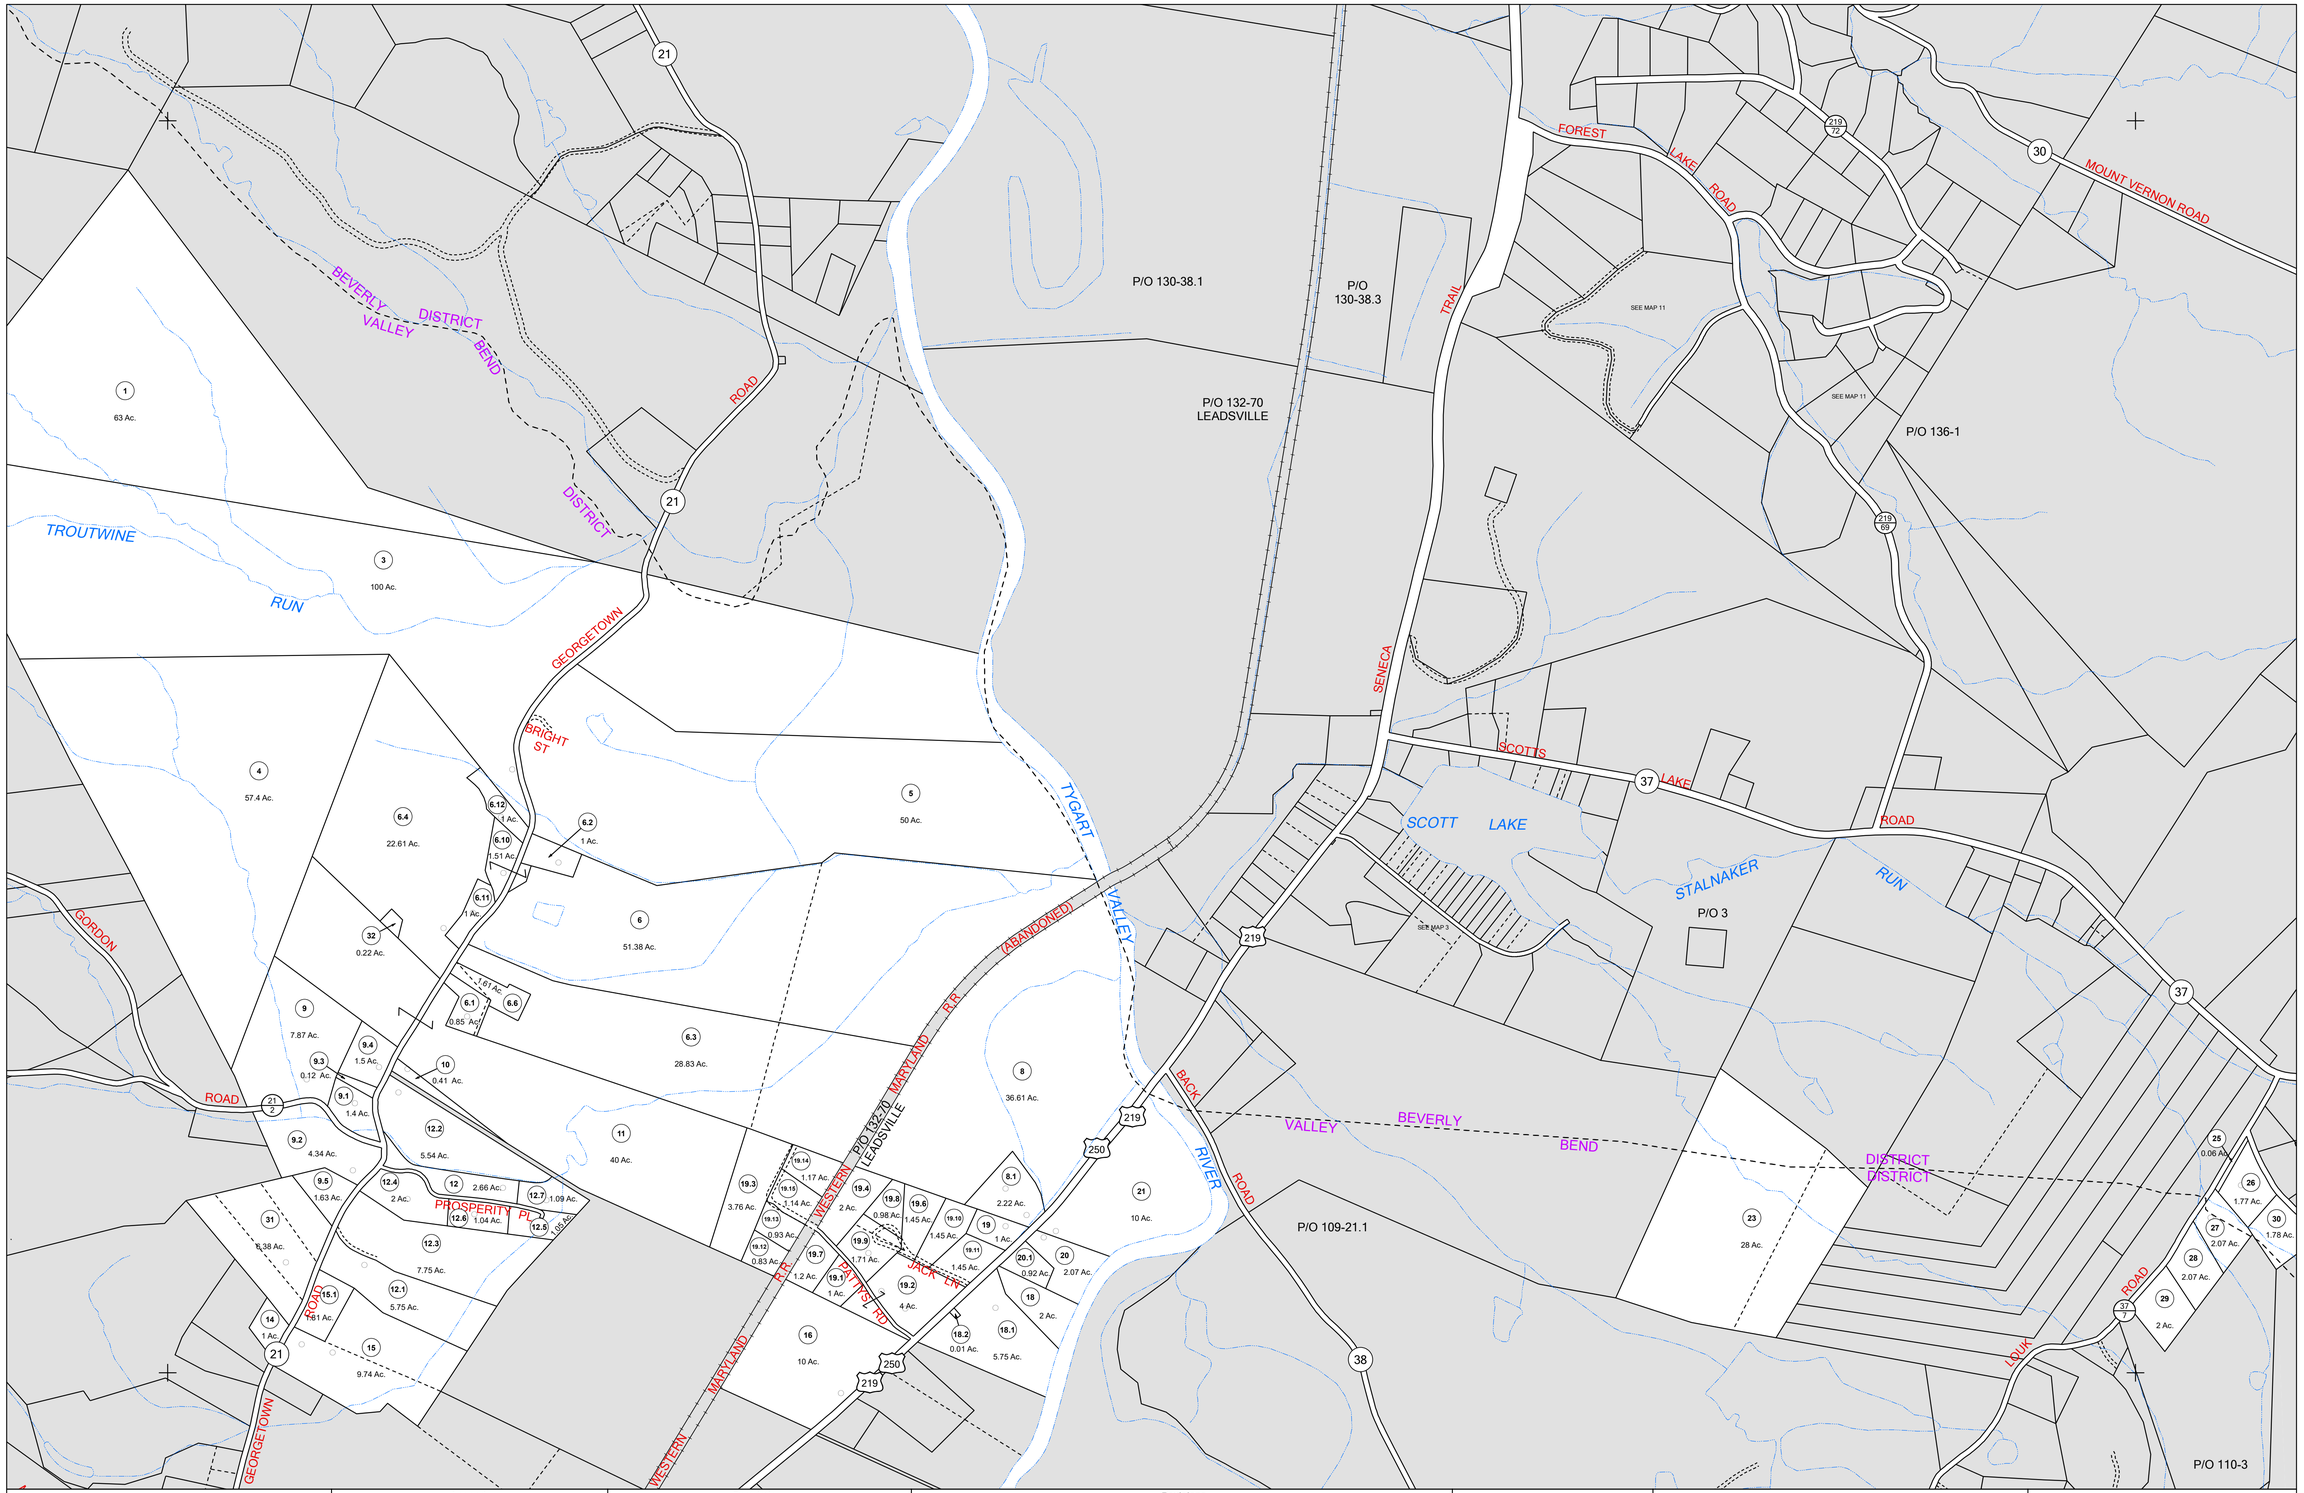

N

FOR TAX PURPOSES ONLY

LANDMARK geospatial

Legend

District Boundary
Previous Deed
Property
Road Easement
Railroad Right of Way
Road Right of Way
River

Deed lot Number (15)
Parcel or Index Number 9
UNKNOWN
Improvement
Cemetery
School
Church

Restriction

All tax maps created under the provisions of reappraisal legislation are the property of the Assessor of Randolph County, West Virginia and the reproduction copying, modification, distribution or sale of such tax maps or any copies thereof without the written permission of the Randolph County Assessor is prohibited by law.

Revisions

1	6-30-1964	10	OGIS S.A.J.	2-221991	19	A.K.B.	7-1-2006	28	
2	T.R.L. 7-1980	11	OGIS J.E.B.	4-15-1992	20	A.K.B.	7-1-2007	29	
3	D.F. 7-1-1983	12	OGIS T.R.L.	5-6-1993	21	A.K.B.	7-1-2008	30	
4	L.E.S. 7-1-1983	13	OGIS J.E.B.	3-15-1994	22			31	
5	T.R.L. 7-1984	14	OGIS J.E.B.	4-20-1995	23			32	
6	T.R.L. 7-1986	15	SLS INC. J.W.M.	4-1997	24			33	
7	D.F. 7-1-1987	16	SLS INC. D.S.W.	4-21-1998	25			34	
8	R.E.B. 7-1-1988	17	P.K.Y. 7-1-2000		26			35	
9	D.F. 7-1-1989	18	A.K.B. 7-1-2005		27			36	

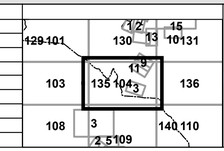

OFFICE OF THE ASSESSOR
RANDOLPH COUNTY
WEST VIRGINIA

RANDOLPH COUNTY

Assessor's Office

Phyllis K. Yokum, Assessor

ELKINS, WV

VALLEY BEND

District 17 Map No. 104

Date of Publication: 1/30/2024

Scale: 1"=400'