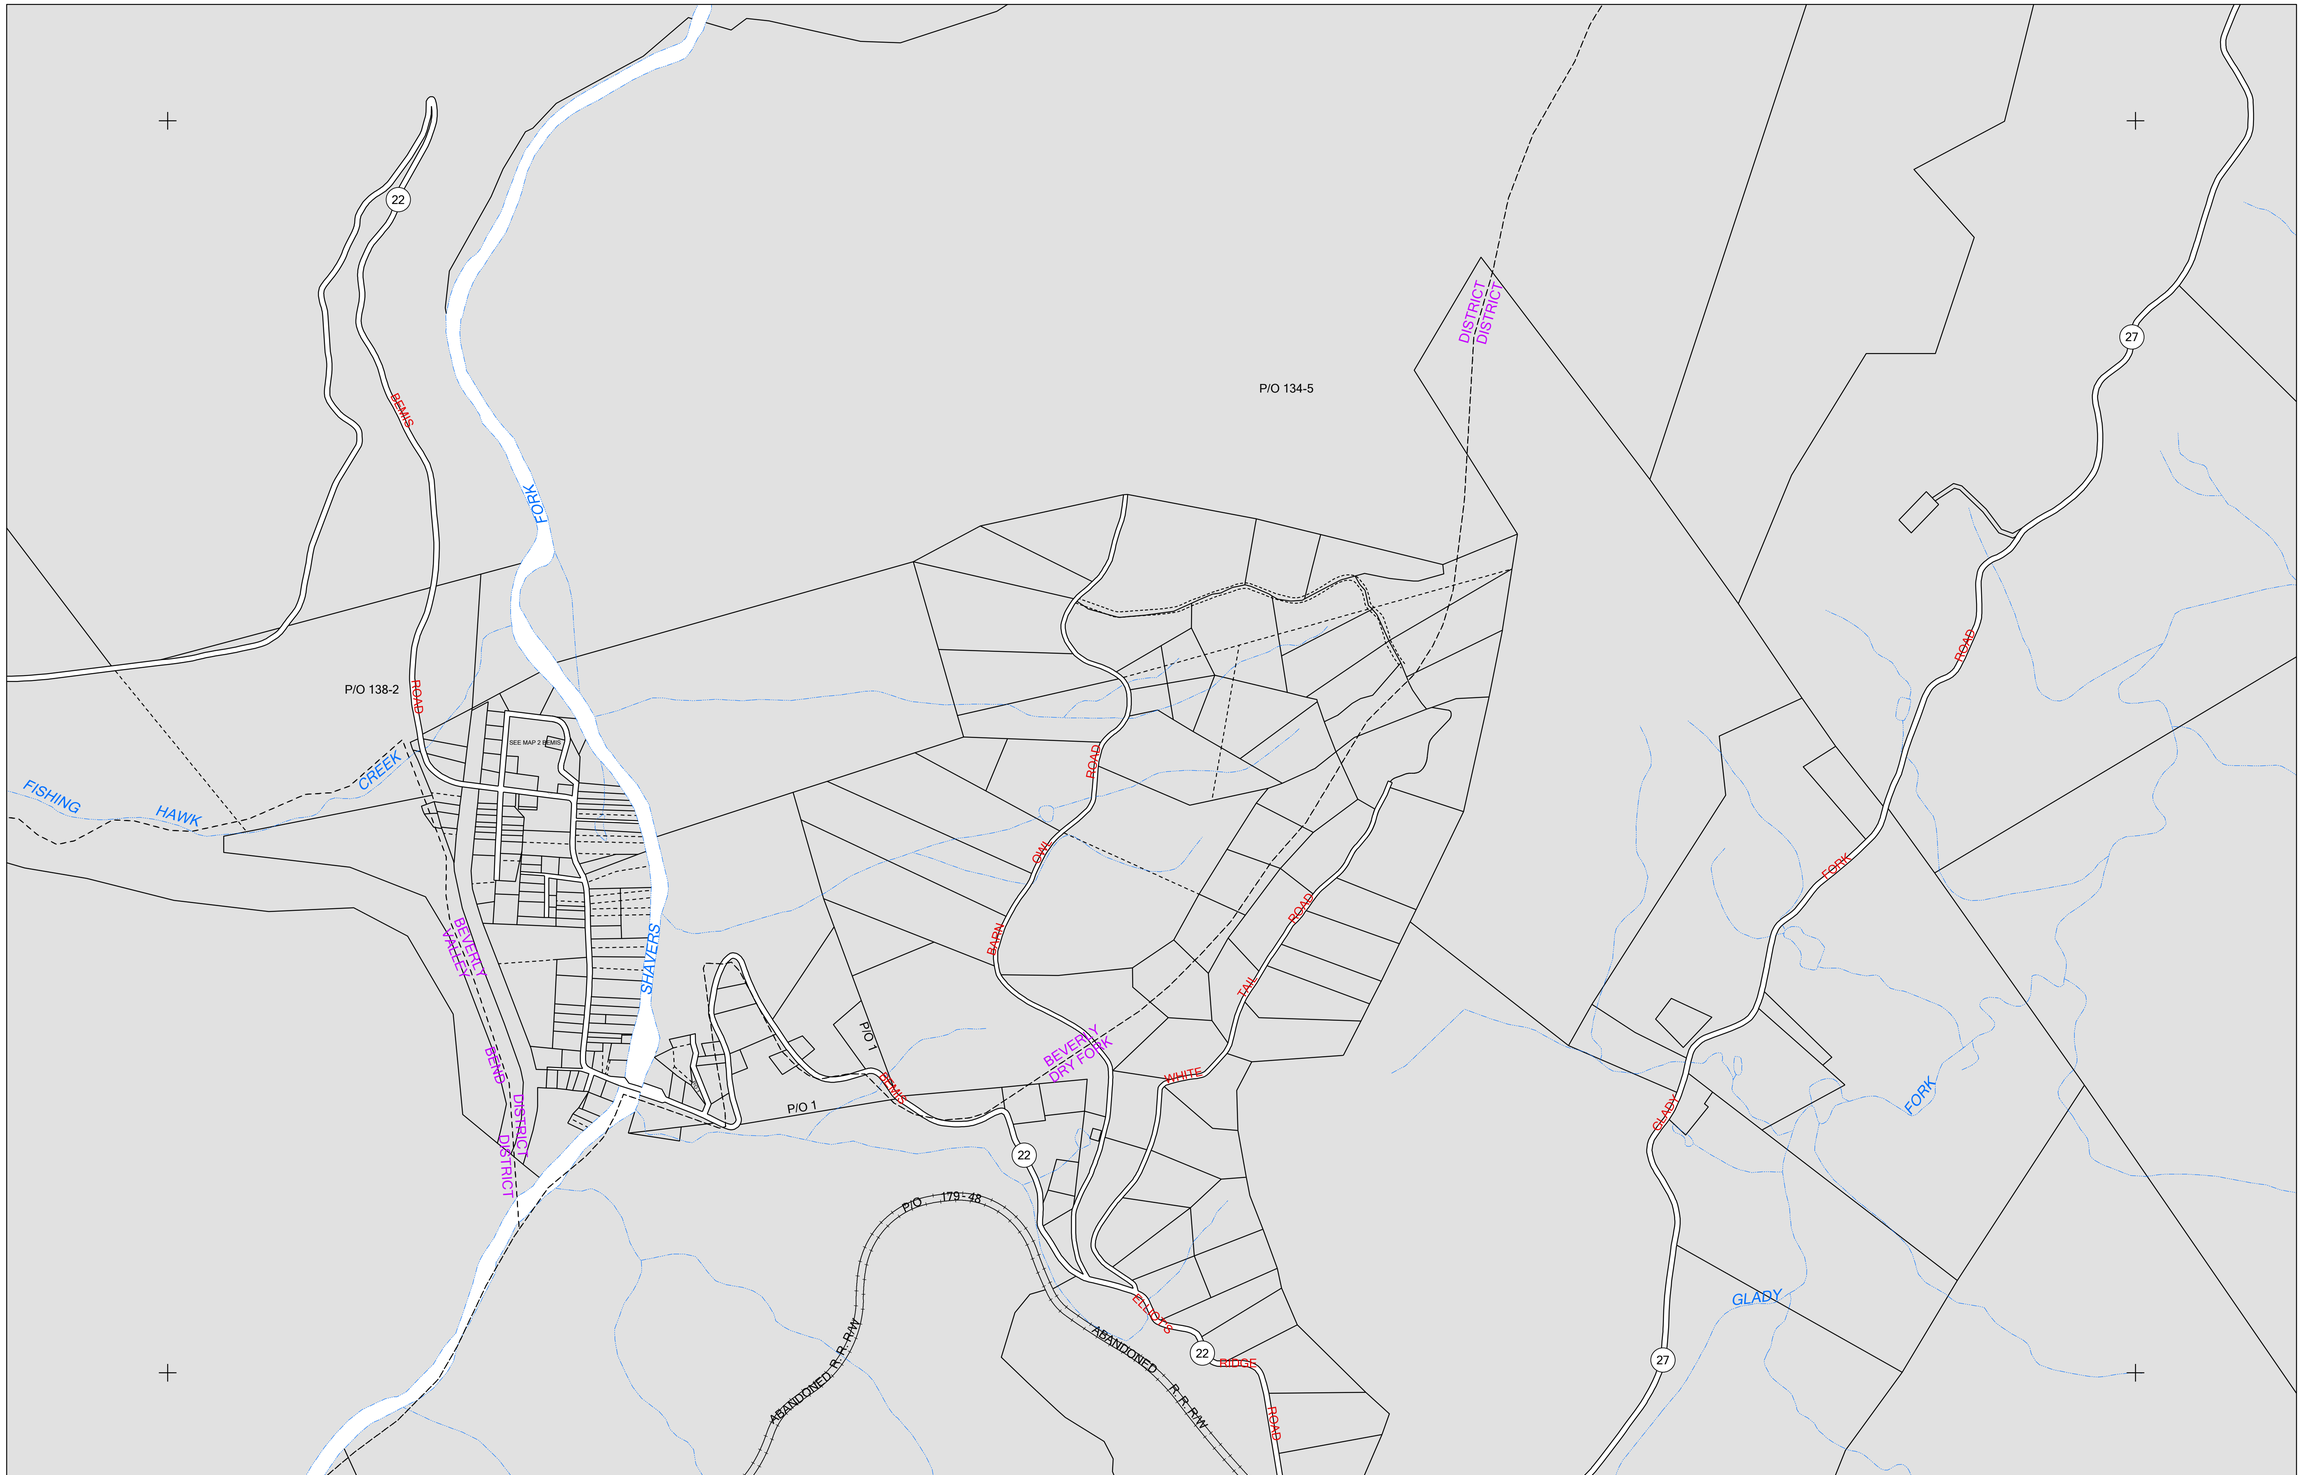

N

FOR TAX PURPOSES ONLY

LANDMARK geospatial

Legend

District Boundary
Previous Deed
Property
Road Easement
Railroad Right of Way
Road Right of Way
River

Deed lot Number (15)
Parcel or Index Number 9
UNKNOWN
Improvement
Cemetery
School
Church

Restriction

All tax maps created under the provisions of reappraisal legislation are the property of the Assessor of Randolph County, West Virginia and the reproduction copying, modification, distribution or sale of such tax maps or any copies thereof without the written permission of the Randolph County Assessor is prohibited by law.

Revisions

1	6-30-1964	10		19		28	
2	OGIS S.A.J. 2-22-199	11		20		29	
3	P.K.Y. 7-1-2003	12		21		30	
4		13		22		31	
5		14		23		32	
6		15		24		33	
7		16		25		34	
8		17		26		35	
9		18		27		36	

133	134 165	166
105 138	171 139 2 106	172
178 112	179 113 1	180

OFFICE OF THE ASSESSOR RANDOLPH COUNTY WEST VIRGINIA

RANDOLPH COUNTY

Assessor's Office

Phyllis K. Yokum, Assessor

ELKINS, WV

VALLEY BEND

District 17 Map No. 106

Date of Publication: 1/30/2024

Scale: 1"=400'