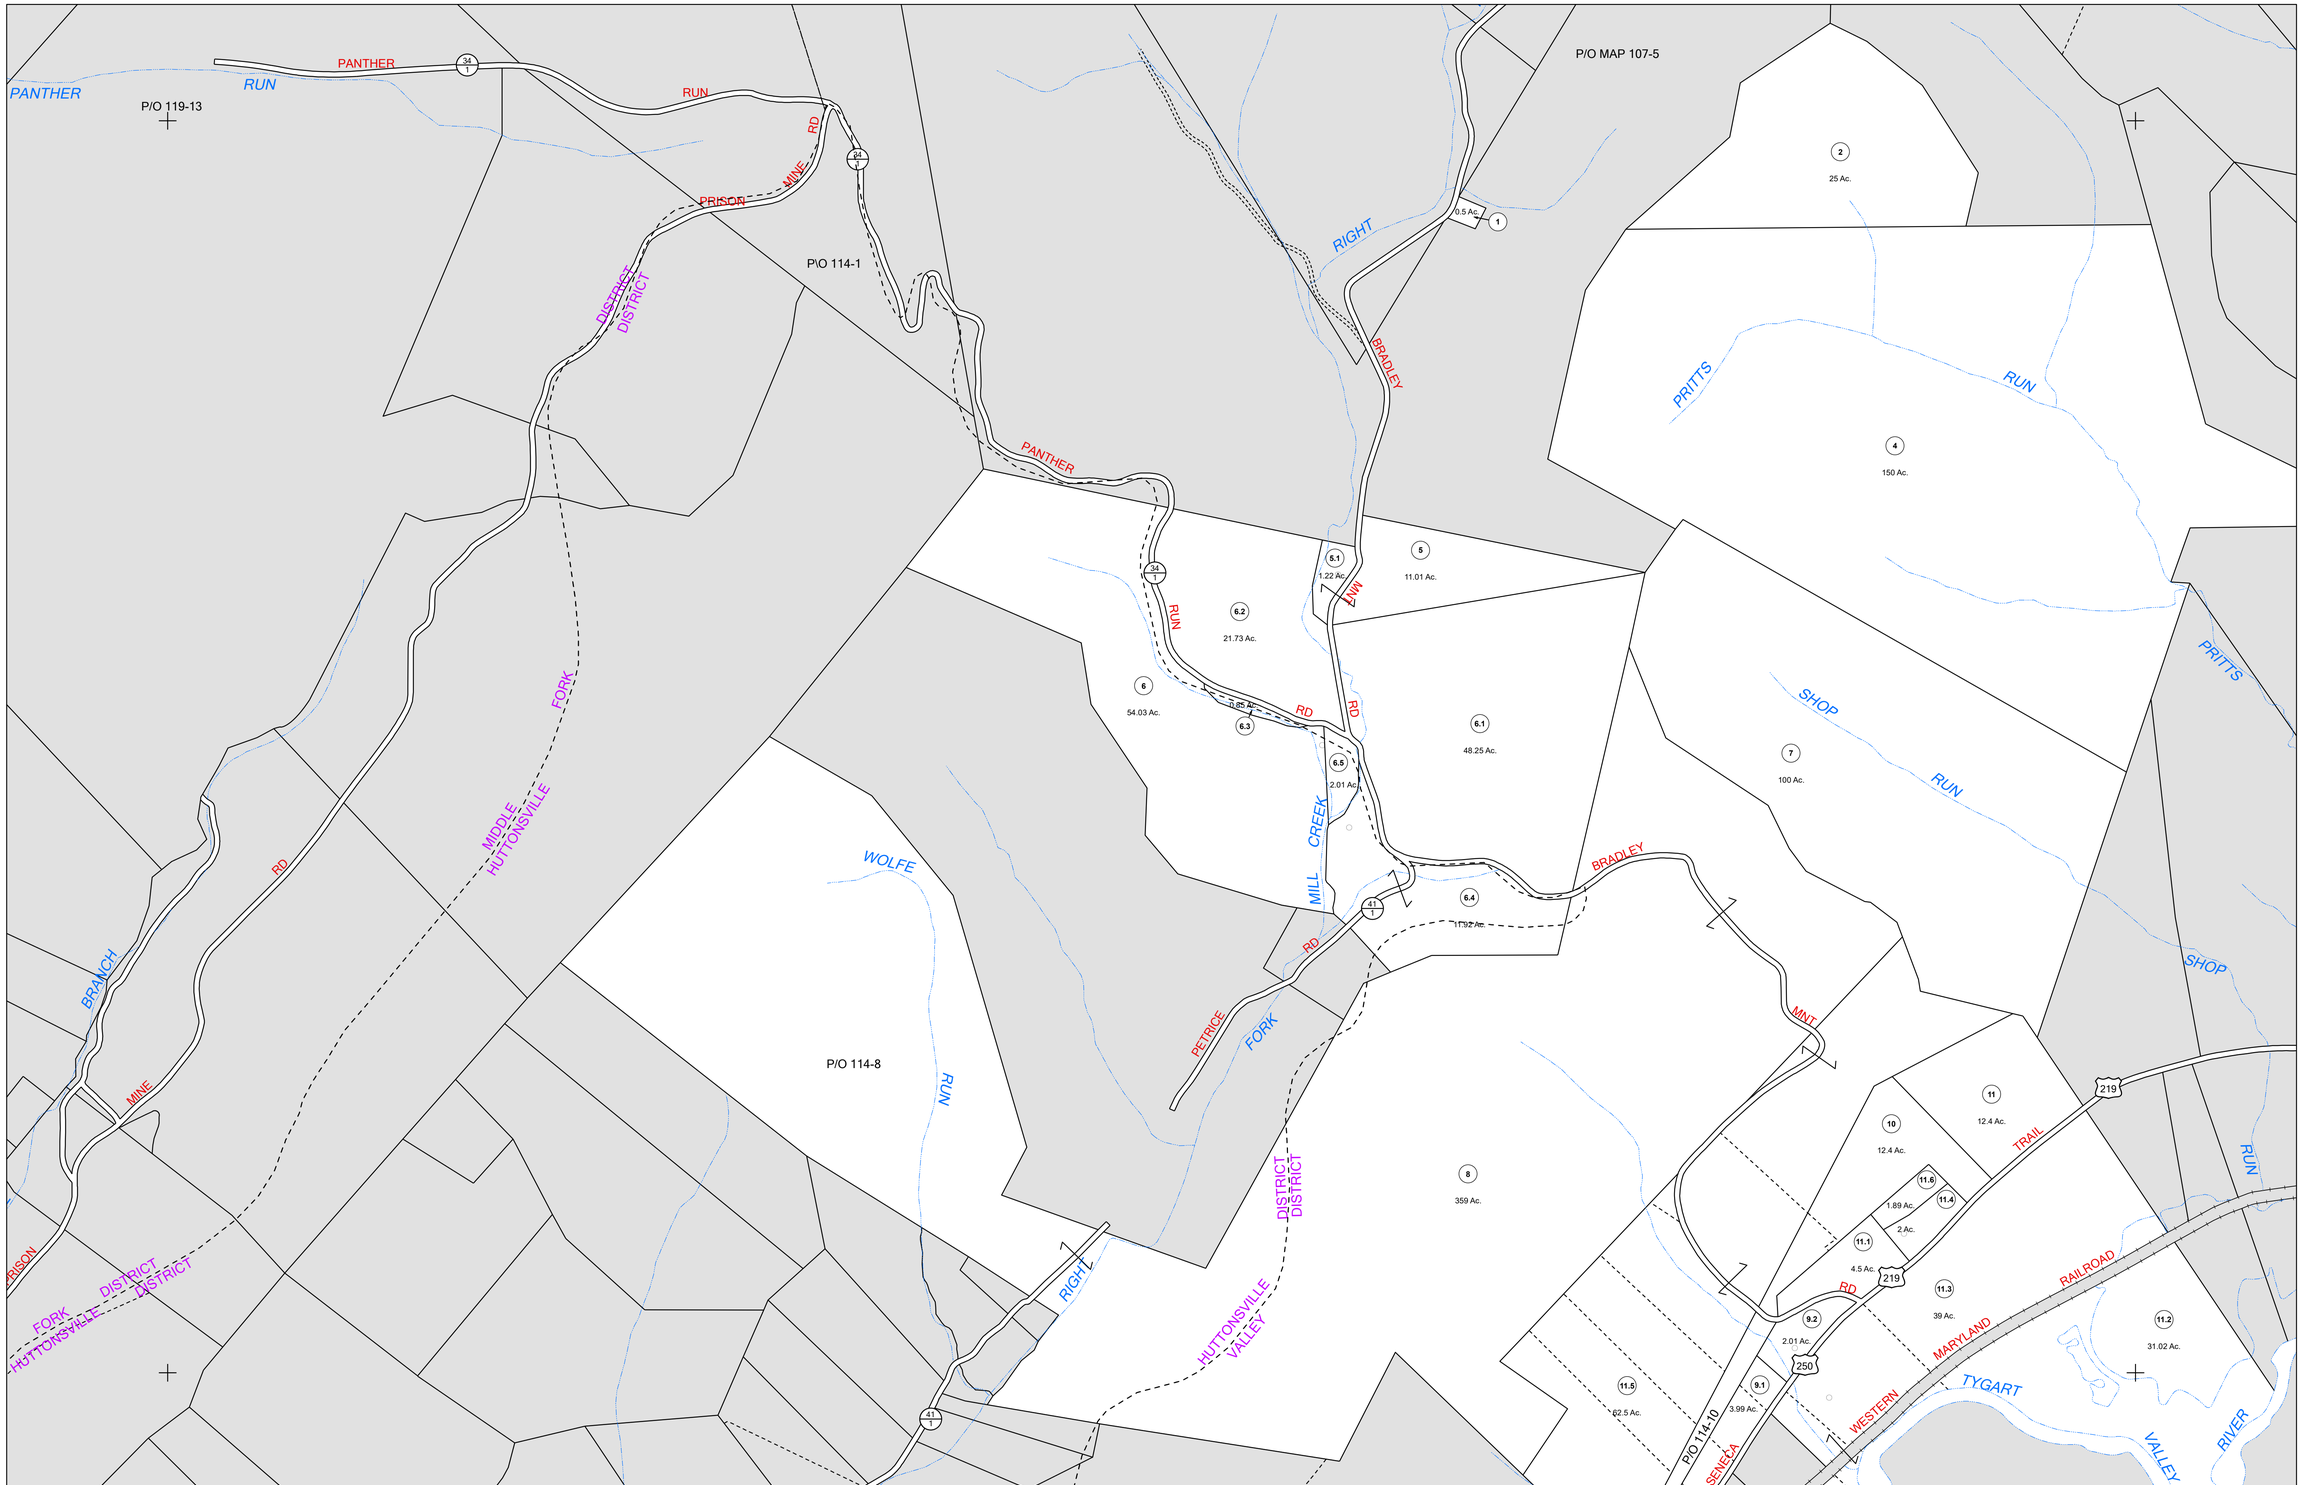

N

FOR TAX PURPOSES ONLY

LANDMARK geospatial

Legend

District Boundary	Deed lot Number	(15)
Previous Deed	Parcel or Index Number	9
Property	UNKNOWN	
Road Easement	Improvement	
Railroad Right of Way	Cemetery	
Road Right of Way	School	
River	Church	

Restriction

All tax maps created under the provisions of reappraisal legislation are the property of the Assessor of Randolph County, West Virginia and the reproduction, copying, modification, distribution or sale of such tax maps or any copies thereof without the written permission of the Randolph County Assessor is prohibited by law.

Revisions

1	6-30-1964	10	SLS INC. J.W.M. 3-1997	19		28	
2	D.F. 7-1-1983	11	P.K.Y. 7-1-1999	20		29	
3	L.E.S. 7-1-1983	12	P.K.Y. 7-1-2001	21		30	
4	T.R.L. 7-1984	13	P.K.Y. 7-1-2002	22		31	
5	T.R.L. 7-1986	14	P.K.Y. 7-1-2003	23		32	
6	D.F. 7-1-1989	15	A.K.B. 7-1-2006	24		33	
7	OGIS J.E.B. 4-15-1992	16	A.L.I. 7-1-2010	25		34	
8	OGIS J.E.B. 4-20-1995	17		26		35	
9	OGIS J.E.B. 5-1-1996	18		27		36	

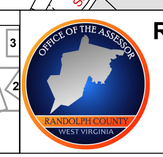

RANDOLPH COUNTY

Assessor's Office

Phyllis K. Yokum, Assessor

ELKINS, WV

VALLEY BEND

District 17 Map No. 114

Date of Publication: 1/30/2024

Scale: 1"=400'