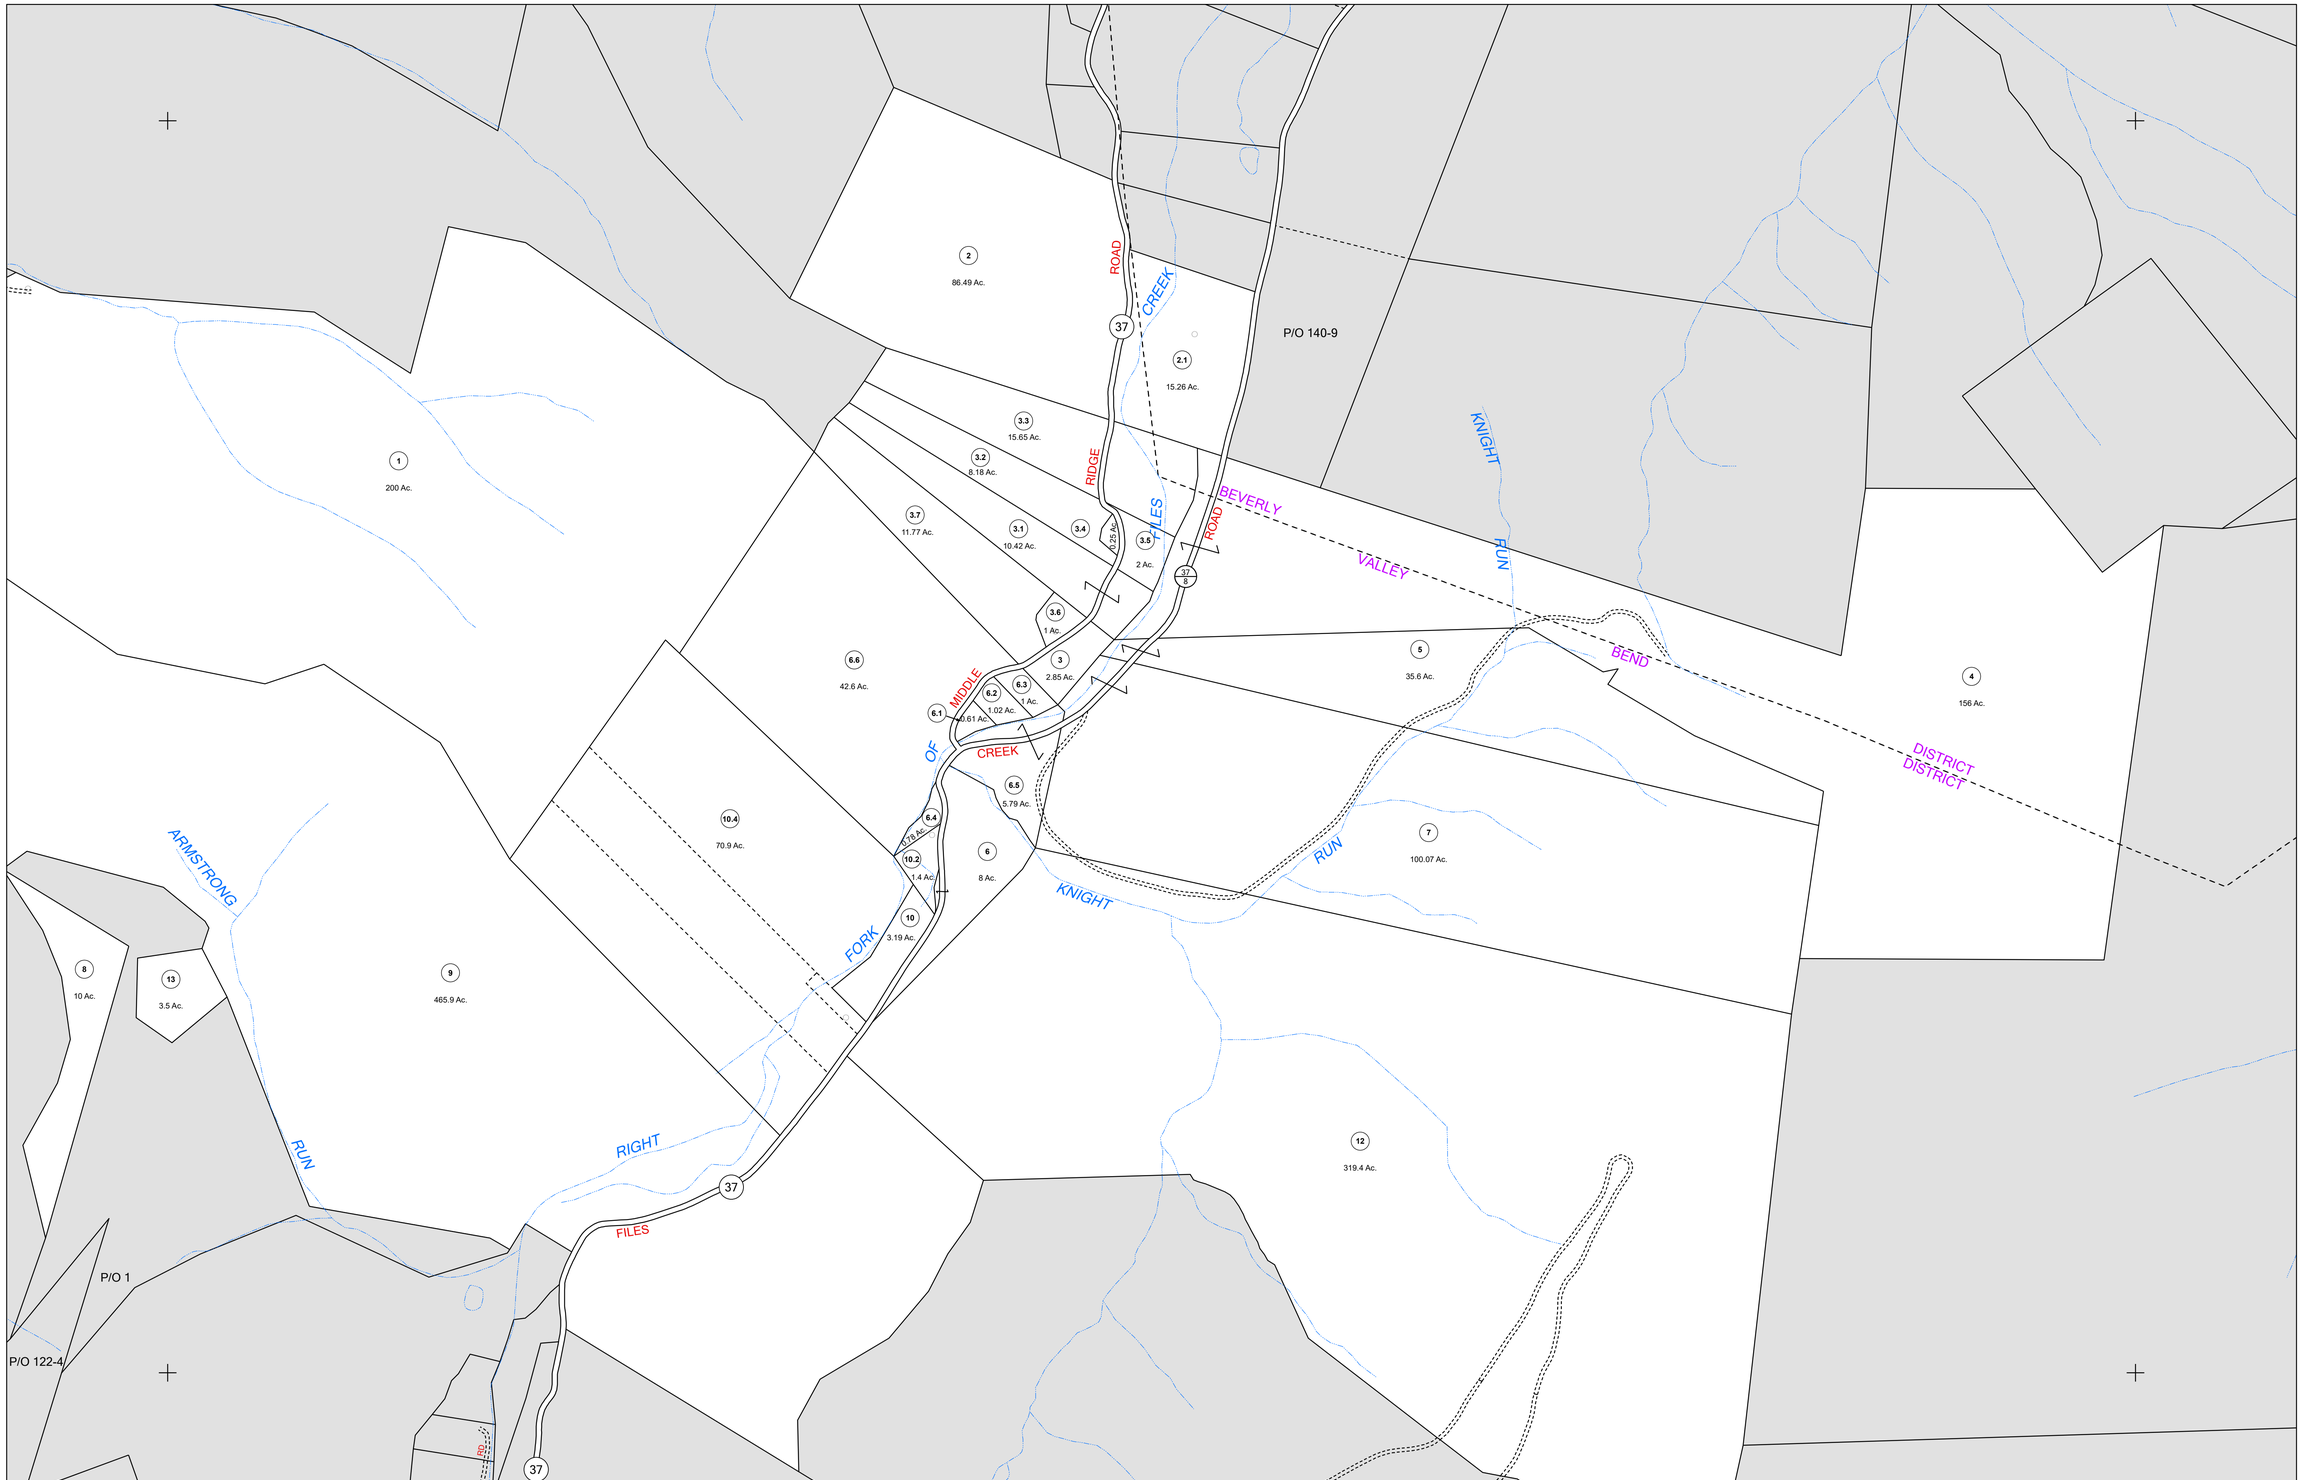

N

FOR TAX PURPOSES ONLY

LANDMARK geospatial

Legend

District Boundary
Previous Deed
Property
Road Easement
Railroad Right of Way
Road Right of Way
River

Deed lot Number (15)
Parcel or Index Number 9
UNKNOWN
Improvement
Cemetery
School
Church

Restriction

All tax maps created under the provisions of reappraisal legislation are the property of the Assessor of Randolph County, West Virginia and the reproduction copying, modification, distribution or sale of such tax maps or any copies thereof without the written permission of the Randolph County Assessor is prohibited by law.

Revisions

1	6-30-1964	10	OGIS J.E.B. 3-15-1994	19		28	
2	T.R.L. 7-1980	11	OGIS J.E.B. 5-1-1996	20		29	
3	D.F. 7-1-1983	12	SLS INC. J.W.M. 3-1997	21		30	
4	T.R.L. 7-1985	13	P.K.Y. 7-1-2000	22		31	
5	T.R.L. 7-1986	14	P.K.Y. 7-1-2002	23		32	
6	D.F. 7-1-1989	15	A.K.B. 7-1-2008	24		33	
7	OGIS S.A.J. 3-5-1991	16	A.K.B. 7-1-2009	25		34	
8	OGIS J.E.B. 4-15-1992	17	S.T.P. 7-1-2016	26		35	
9	OGIS T.R.L. 5-5-1993	18		27		36	

3 109	140 110	141 111
5 4 2 116	142 117	143 118
122	123	124

OFFICE OF THE ASSESSOR — RANDOLPH COUNTY — WEST VIRGINIA

RANDOLPH COUNTY

Assessor's Office

Phyllis K. Yokum, Assessor

ELKINS, WV

VALLEY BEND

District 17 Map No. 117

Date of Publication: 1/30/2024

Scale: 1"=400'