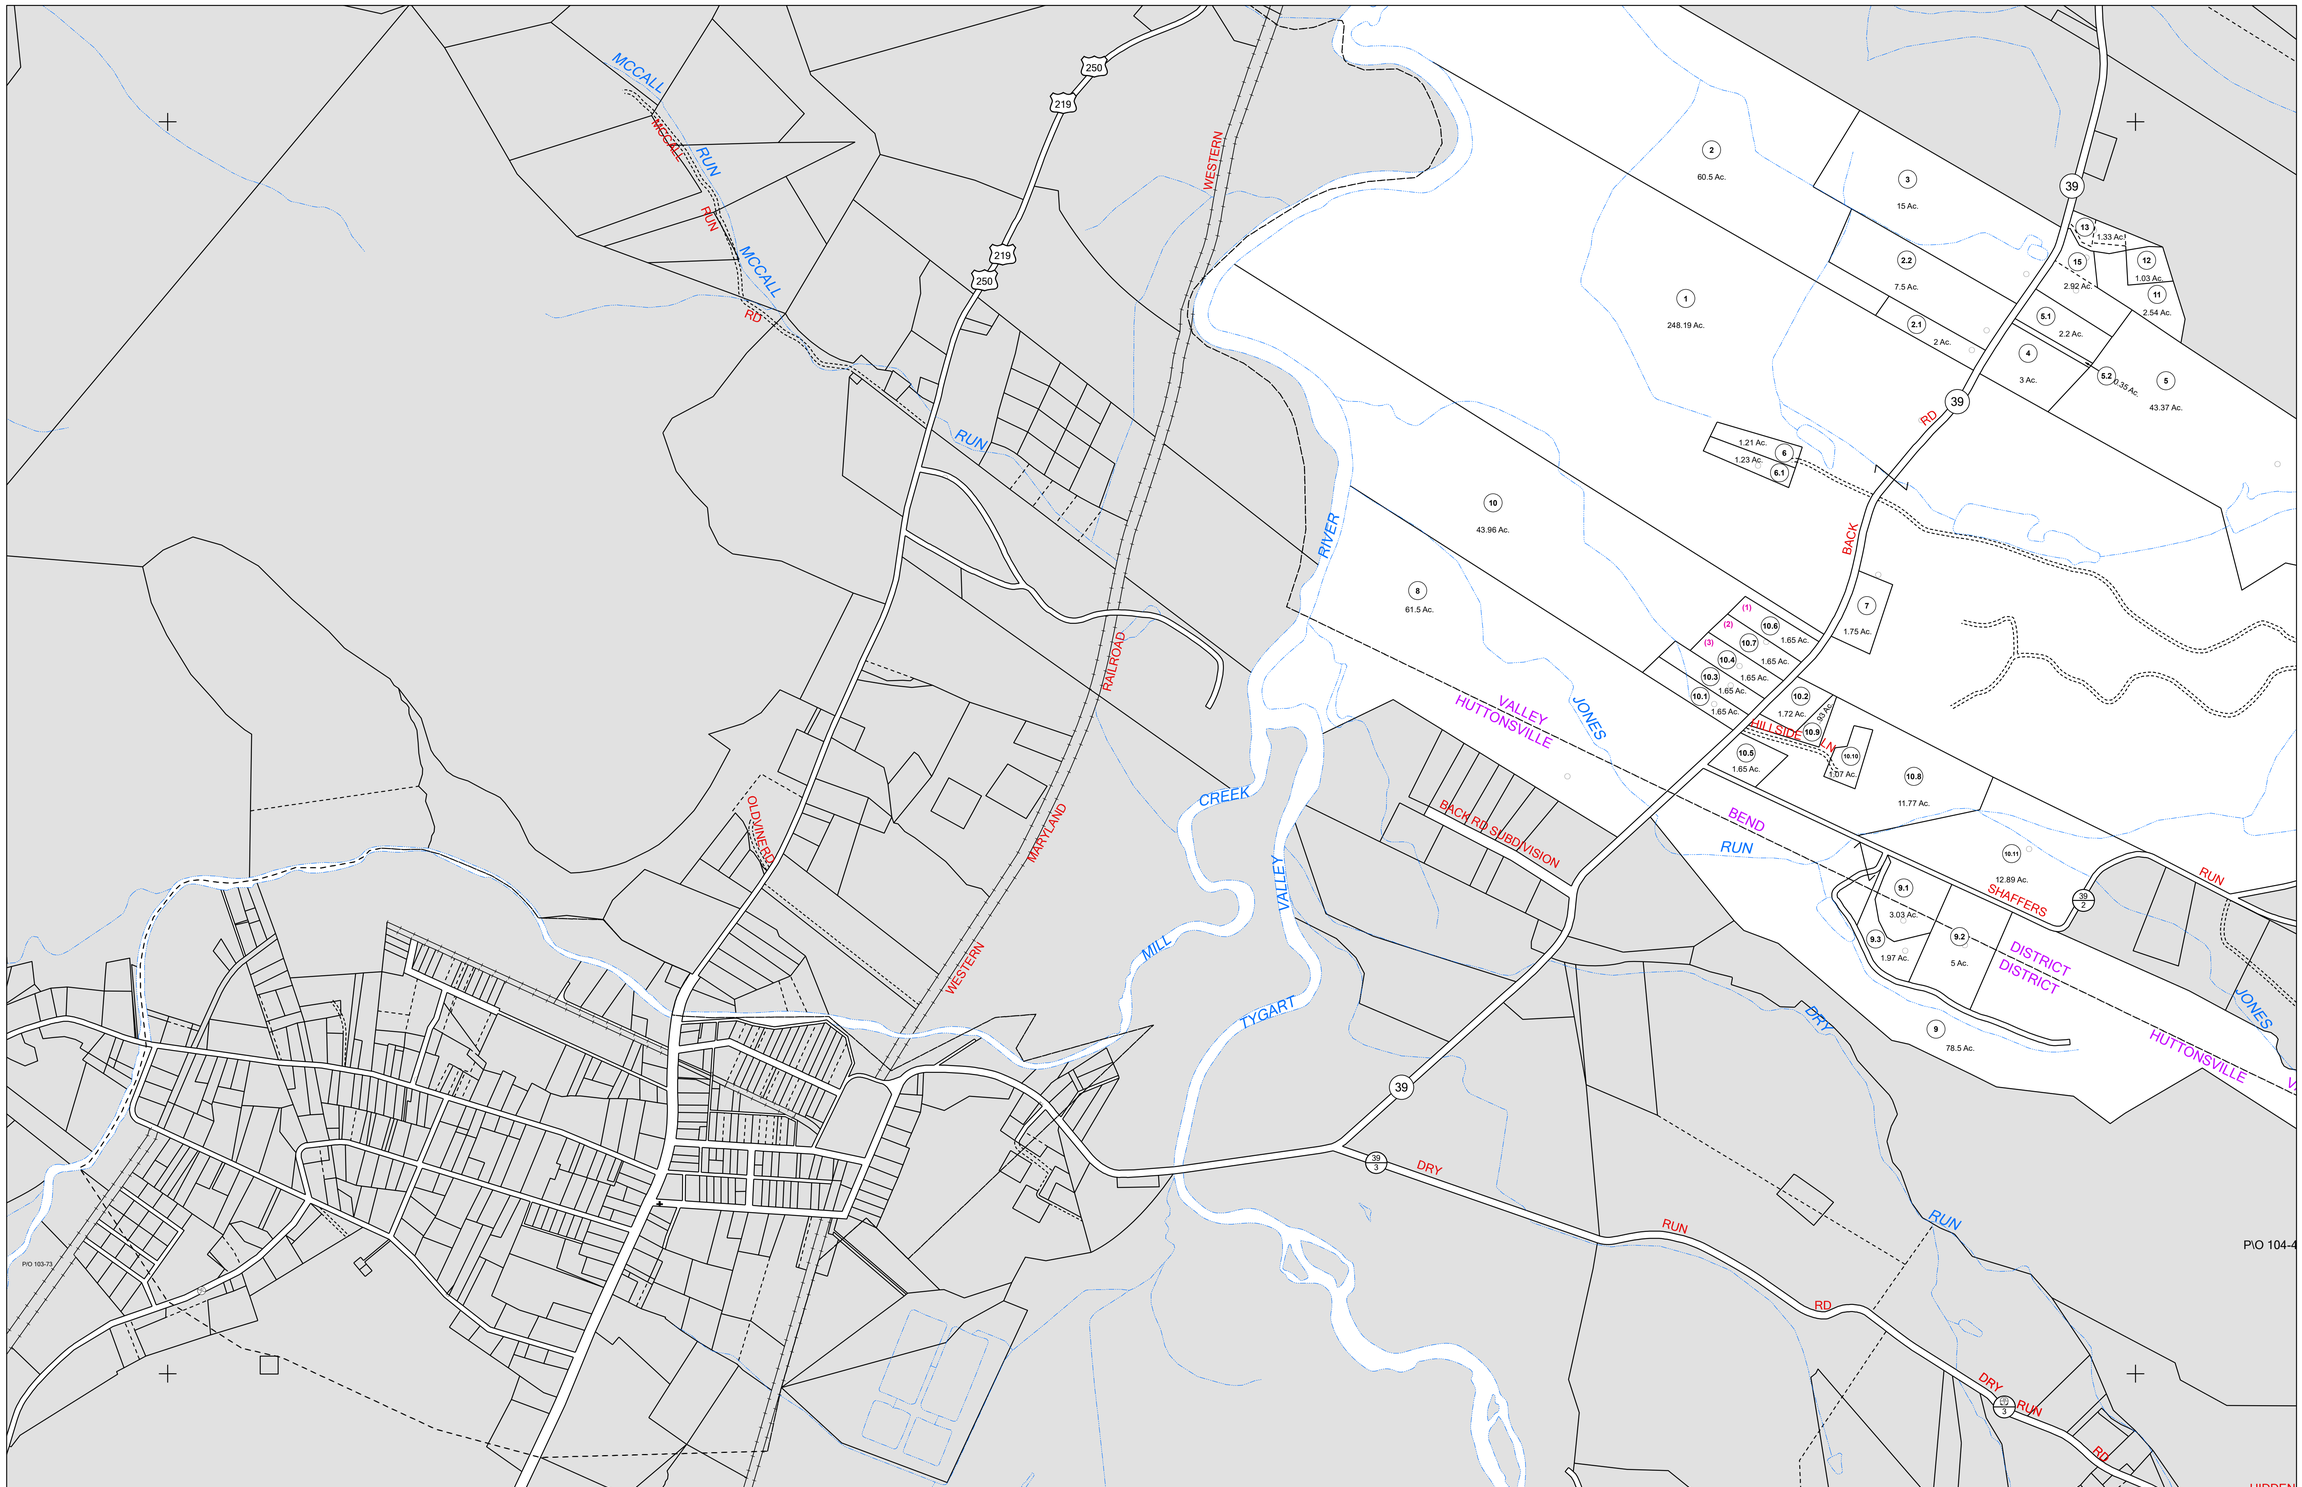

N

FOR TAX PURPOSES ONLY

LANDMARK geospatial

Legend

District Boundary
Previous Deed
Property
Road Easement
Railroad Right of Way
Road Right of Way
River

Deed lot Number (15)
Parcel or Index Number 9
UNKNOWN
Improvement
Cemetery
School
Church

Restriction

All tax maps created under the provisions of reapprasisal legislation are the property of the Assessor of Randolph County, West Virginia and the reproduction copying, modification, distribution or sale of such tax maps or any copies thereof without the written permission of the Randolph County Assessor is prohibited by law.

Revisions

1	6-30-1964	10	SLS INC. J.W.M. 3-1997	19	S.T.P. 7-1-2016	28			
2	T.R.L. 7-1980	11	SLS INC. D.S.W. 4-21-1998	20	S.T.P. 5-18-2017	29			
3	D.F. 7-1-1983	12	P.K.Y. 7-1-1999	21		30			
4	C.P. 7-1-1984	13	P.K.Y. 7-1-2003	22		31			
5	D.F. 7-1-1987	14	P.K.Y. 7-1-2004	23		32			
6	OGIS S.A.J. 2-22-1991	15	A.K.B. 7-1-2005	24		33			
7	OGIS J.E.B. 4-15-1992	16	A.K.B. 7-1-2007	25		34			
8	OGIS T.R.L. 5-6-1993	17	A.K.B. 7-1-2009	26		35			
9	OGIS J.E.B. 5-1-1996	18	A.L.I. 7-1-2010	27		36			

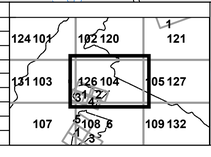

OFFICE OF THE ASSESSOR
RANDOLPH COUNTY
WEST VIRGINIA

RANDOLPH COUNTY

Assessor's Office

Phyllis K. Yokum, Assessor

ELKINS, WV

VALLEY BEND

District 17 Map No. 126

Date of Publication: 1/30/2024

Scale: 1"=400'