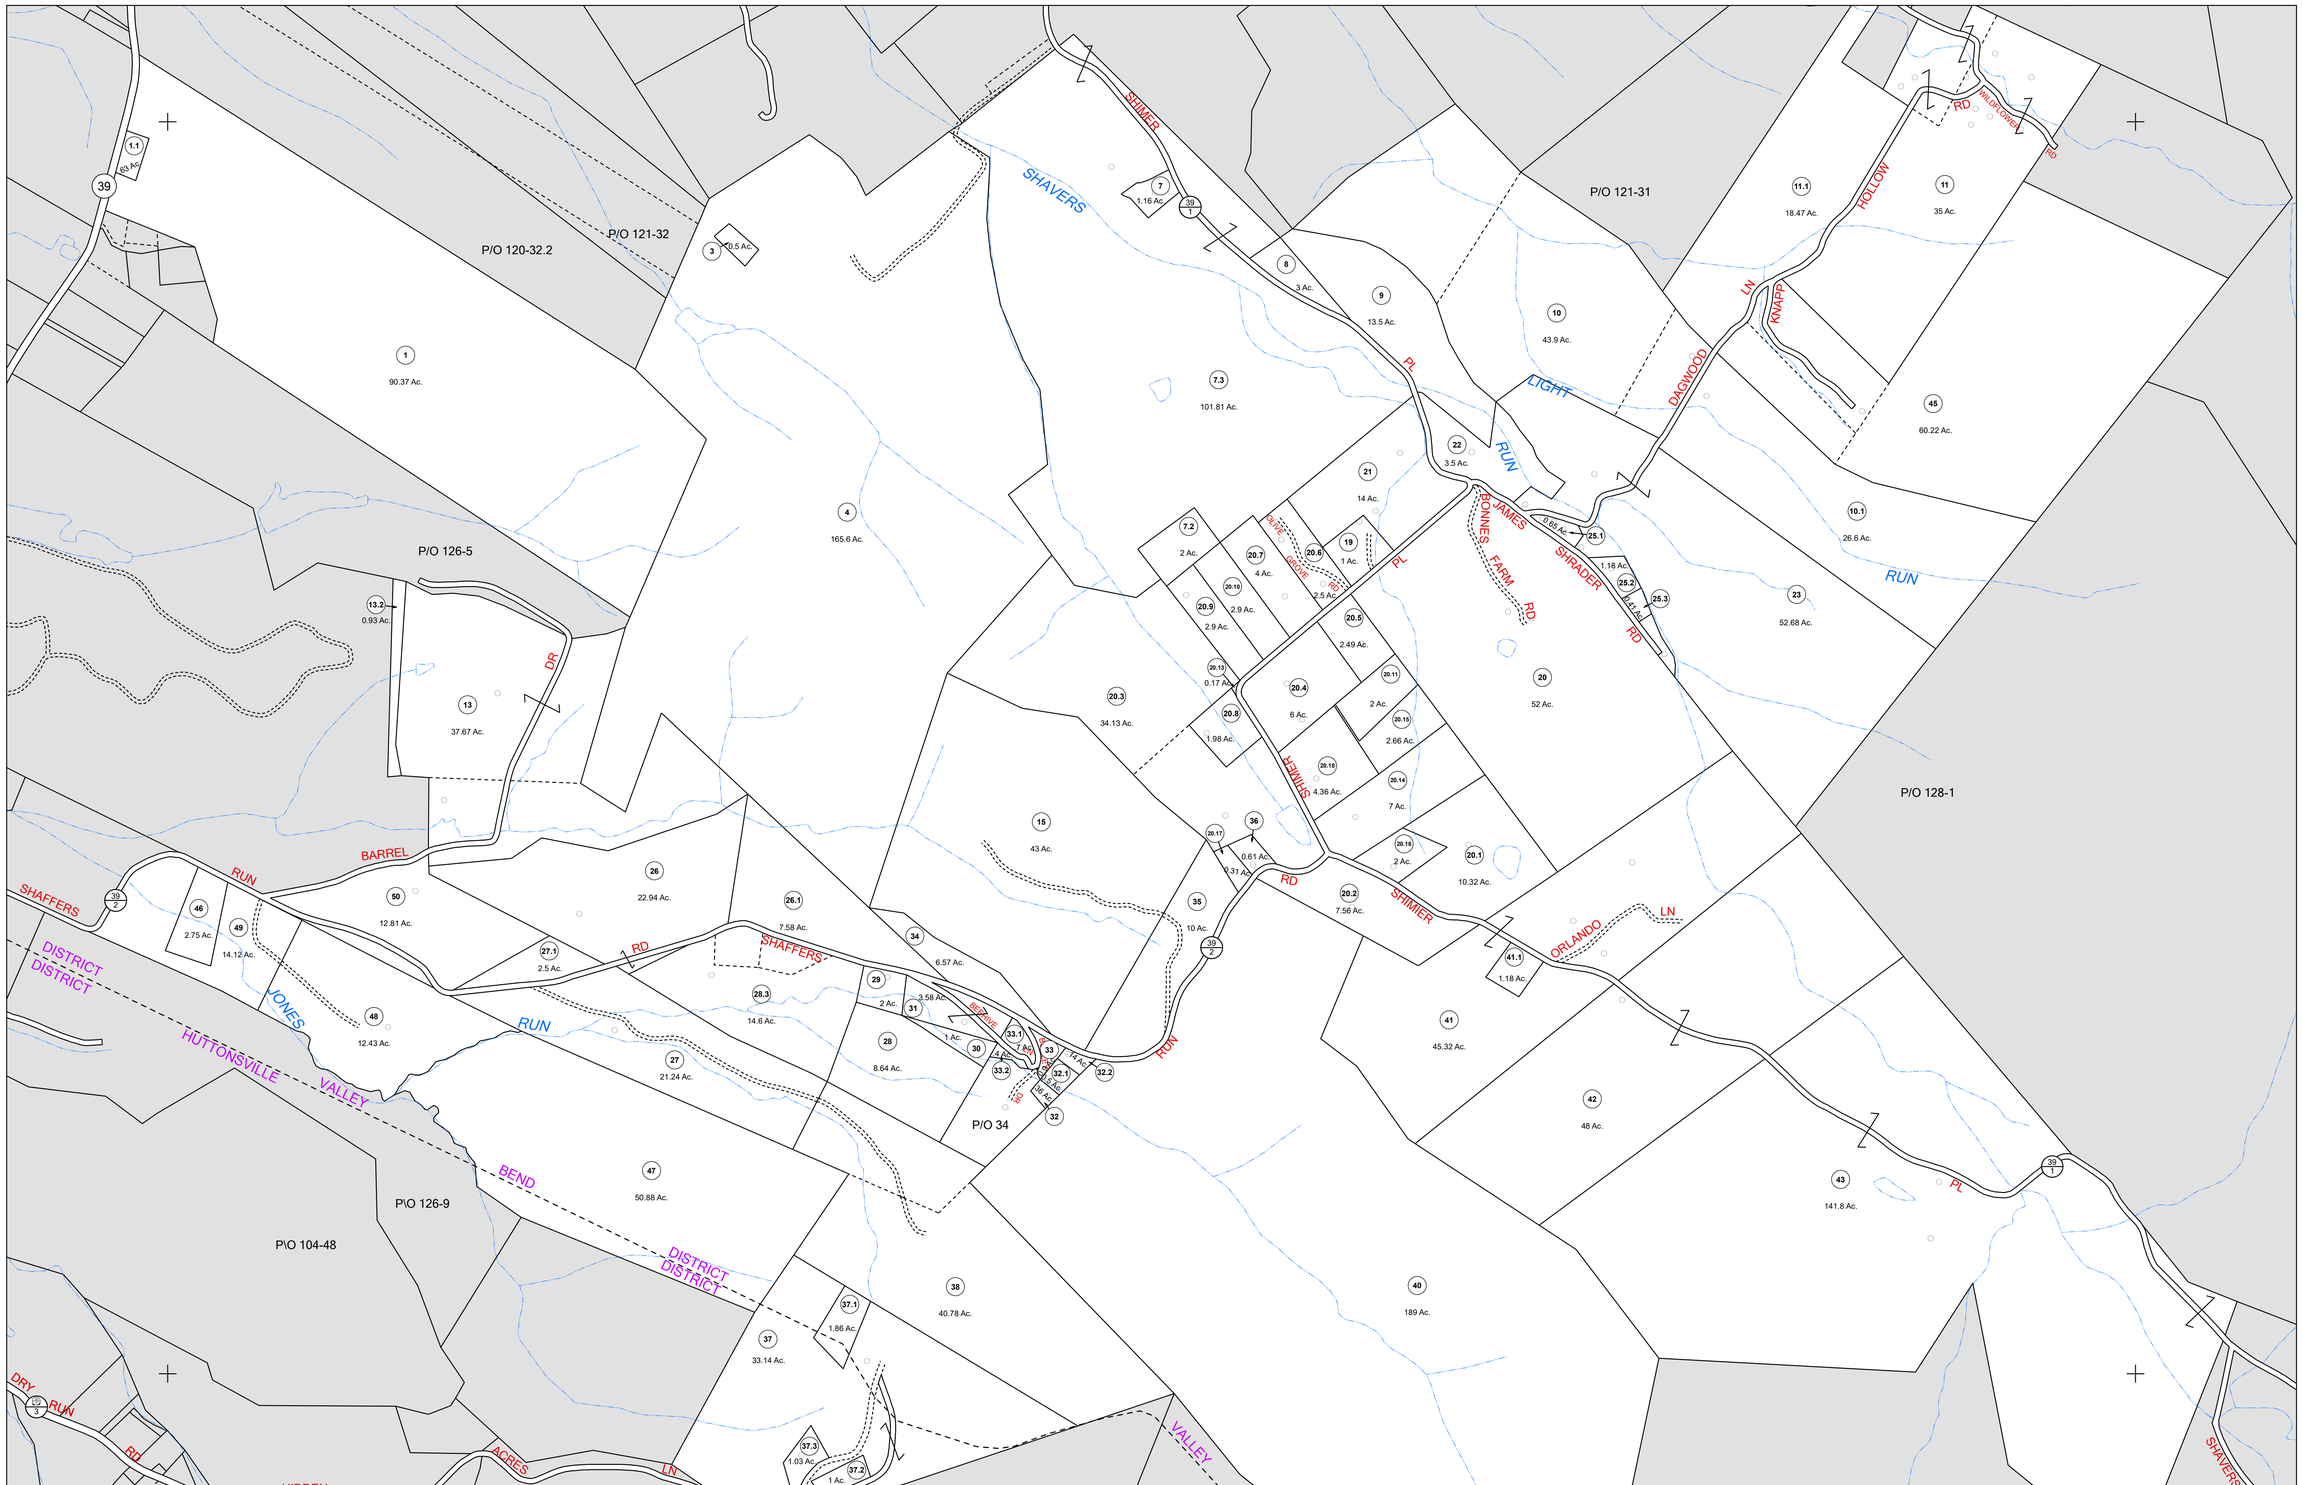

N

FOR TAX PURPOSES ONLY

LANDMARK geospatial

Legend

District Boundary
Previous Deed
Property
Road Easement
Railroad Right of Way
Road Right of Way
River

Deed lot Number (15)
Parcel or Index Number 9
UNKNOWN
Improvement
Cemetery
School
Church

Restriction

All tax maps created under the provisions of reappraisal legislation are the property of the Assessor of Randolph County, West Virginia and the reproduction, copying, modification, distribution or sale of such tax maps or any copies thereof without the written permission of the Randolph County Assessor is prohibited by law.

Revisions

1	6-30-1964	10	OGIS S.A.J.	2-23-1991	19	P.K.Y.	7-1-2002	28	
2	T.R.L.	7-1980	11	OGIS J.E.B.	4-15-1992	20	P.K.Y.	7-1-2003	29
3	D.F.	7-1-1983	12	OGIS T.R.L.	5-6-1993	21	P.K.Y.	7-1-2004	30
4	T.R.L.	7-1984	13	OGIS J.E.B.	3-15-1994	22	A.K.B.	7-1-2007	31
5	T.R.L.	7-1985	14	OGIS J.E.B.	4-20-1995	23	A.K.B.	7-1-2009	32
6	T.R.L.	7-1986	15	OGIS J.E.B.	5-1-1996	24	S.T.P.	7-1-2012	33
7	D.F.	7-1-1987	16	SLS INC. J.W.M.	3-1997	25	S.T.P.	7-1-2015	34
8	R.E.B.	7-1-1988	17	SLS INC. D.S.W.	4-21-1998	26			35
9	D.F.	7-1-1989	18	P.K.Y.	7-1-1999	27			36

120 102	121	122
126 104	127 105	128
108 6	109 132	133 110

1 1/2 4 5 1/3

OFFICE OF THE ASSESSOR RANDOLPH COUNTY WEST VIRGINIA

RANDOLPH COUNTY

Assessor's Office

Phyllis K. Yokum, Assessor

ELKINS, WV

VALLEY BEND

District 17 Map No. 127

Date of Publication: 1/30/2024

Scale: 1"=400'