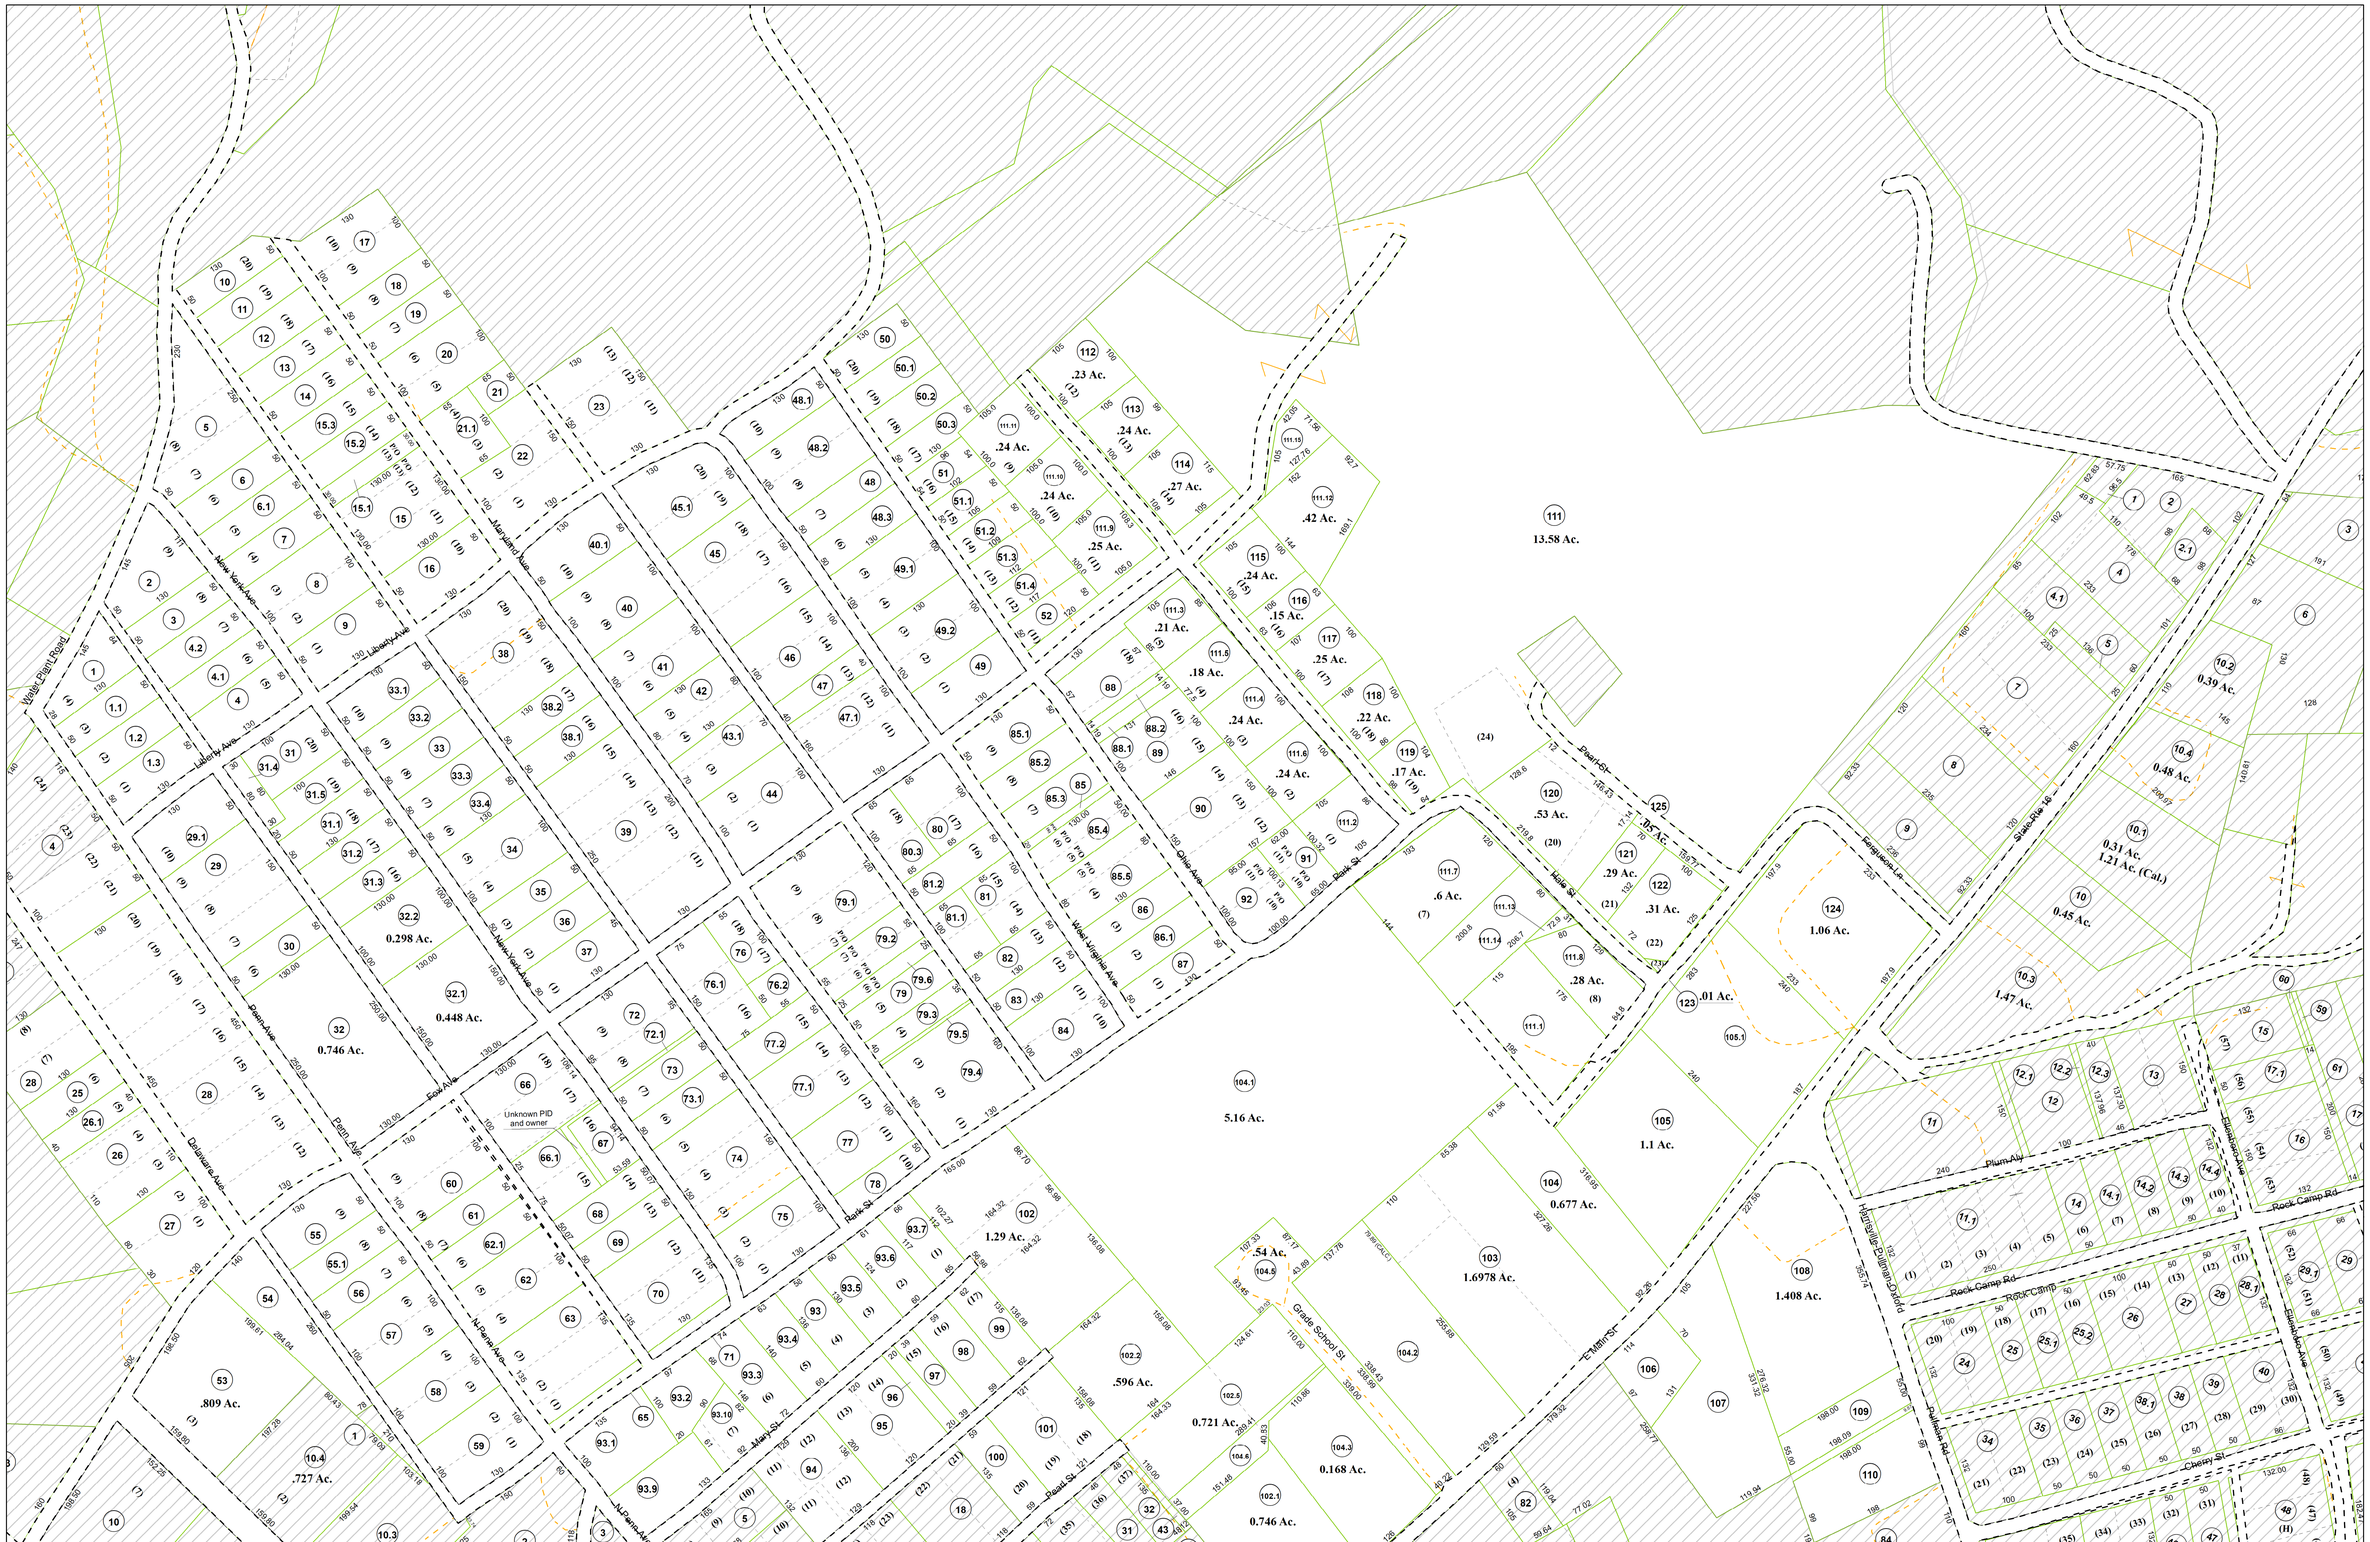

FOR TAX PURPOSES ONLY	LEGEND		REVISIONS	RESTRICTION	KEY MAP		HARRISVILLE CORPORATION
Prepared by RITCHIE COUNTY ASSESSOR'S OFFICE MERIDETH KUHN, ASSESSOR HARRISVILLE, W.Va.	Property line Edge of pavement or roadway Corporation line District line County line Waterways	Original lot line Deed lot number (15) Parcel or index number 99 Improvement o Railroad	1. 4/18/06 H&S 2. 5/17/2011 RTI 3. 11-28-10 H&S 4. 07/14/2022 AGS 5. 6. 7. 8. 9. 10.	All finished tax maps created under the provisions of legislation are the property of the Ritchie County Assessor and the reproduction, copying, distribution, sale, or lease of such tax maps or copies thereof without the written permission of the Ritchie County Assessor is prohibited by law.	1 5 2 3 11 14 6 5 6 13 12	Ritchie County *Office of Assessor* HARRISVILLE, W.Va.	District : 06 Map No : 3 N Date, Aerial Photography : N/A Date, Map : 03/13/2024 Photo No : N/A Scale : 1"=100'