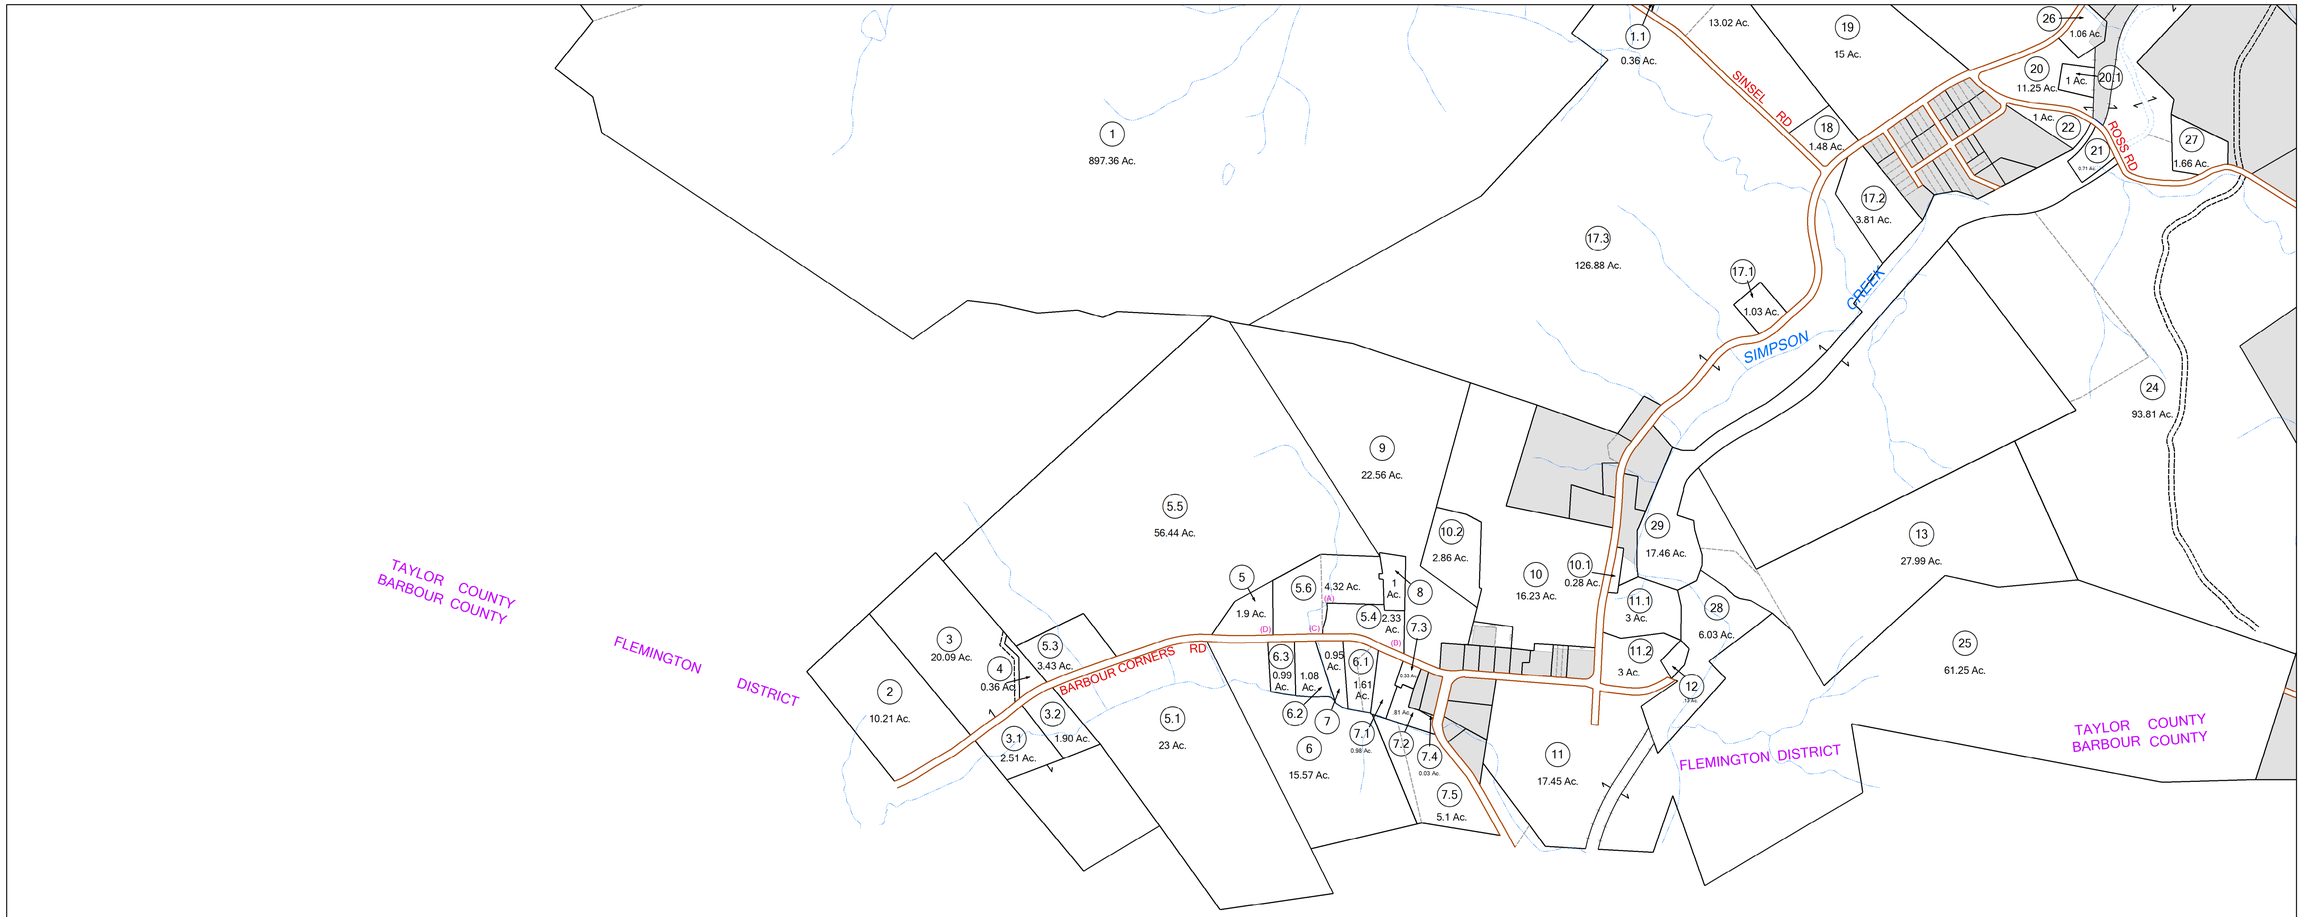


N

**FOR TAX PURPOSES ONLY**

**Legend**

| | | | |
|---|---|---|---|
| District Boundary | | Deed lot Number | (15) |
| Previous Deed | | Parcel or Index Number | 9 |
| Property | | Unknown | |
| Road Easement | | Improvement | |
| Railroad Right of Way | | Cemetery | |
| Road Right of Way | | Church | |
| River | | Educational | |

**Restriction**

REPRODUCTION OF TAX MAPS PROHIBITED
- It is unlawful to copy, photocopy, scan, photograph, or otherwise reproduce this tax map. Pursuant to the provisions of W.Va. CSR § 189-5-5 (2013) no person may reproduce, copy, distribute or sell copies of tax maps prepared by the counties without having first obtained the written permission of the Taylor County Assessor. In addition to other penalties and civil remedies, any person who, without the written permission of the Taylor County Assessor, reproduces, copies, distributes, or sells or who allows the reproduction, copying, distribution or sale of tax maps prepared by the Taylor County Assessor, shall be refused permission by the Taylor County Assessor or Assessor's agent to purchase tax maps in the future.

**Revisions**

| | | | | | |
|---|---|---|---|---|---|
| 1 | Revised 12/30/2016 | 10 | 19 | 28 | |
| 2 | Revised 12/30/2019 | 11 | 20 | 29 | |
| 3 | Revised 02/17/2021 | 12 | 21 | 30 | |
| 4 | Revised 01/20/2022 | 13 | 22 | 31 | |
| 5 | Revised 01/04/2023 | 14 | 23 | 32 | |
| 6 | Revised 01/16/2024 | 15 | 24 | 33 | |
| 7 | | 16 | 25 | 34 | |
| 8 | | 17 | 26 | 35 | |
| 9 | | 18 | 27 | 36 | |




# Taylor County

**Assessor's Office**

**Christa Kinsey, Assessor**

**Grafton, WV**
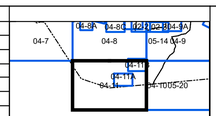
## FLEMINGTON

District: 04 Map No: 11

Date of Publication: 1/16/2024

Scale: 1" = 200'