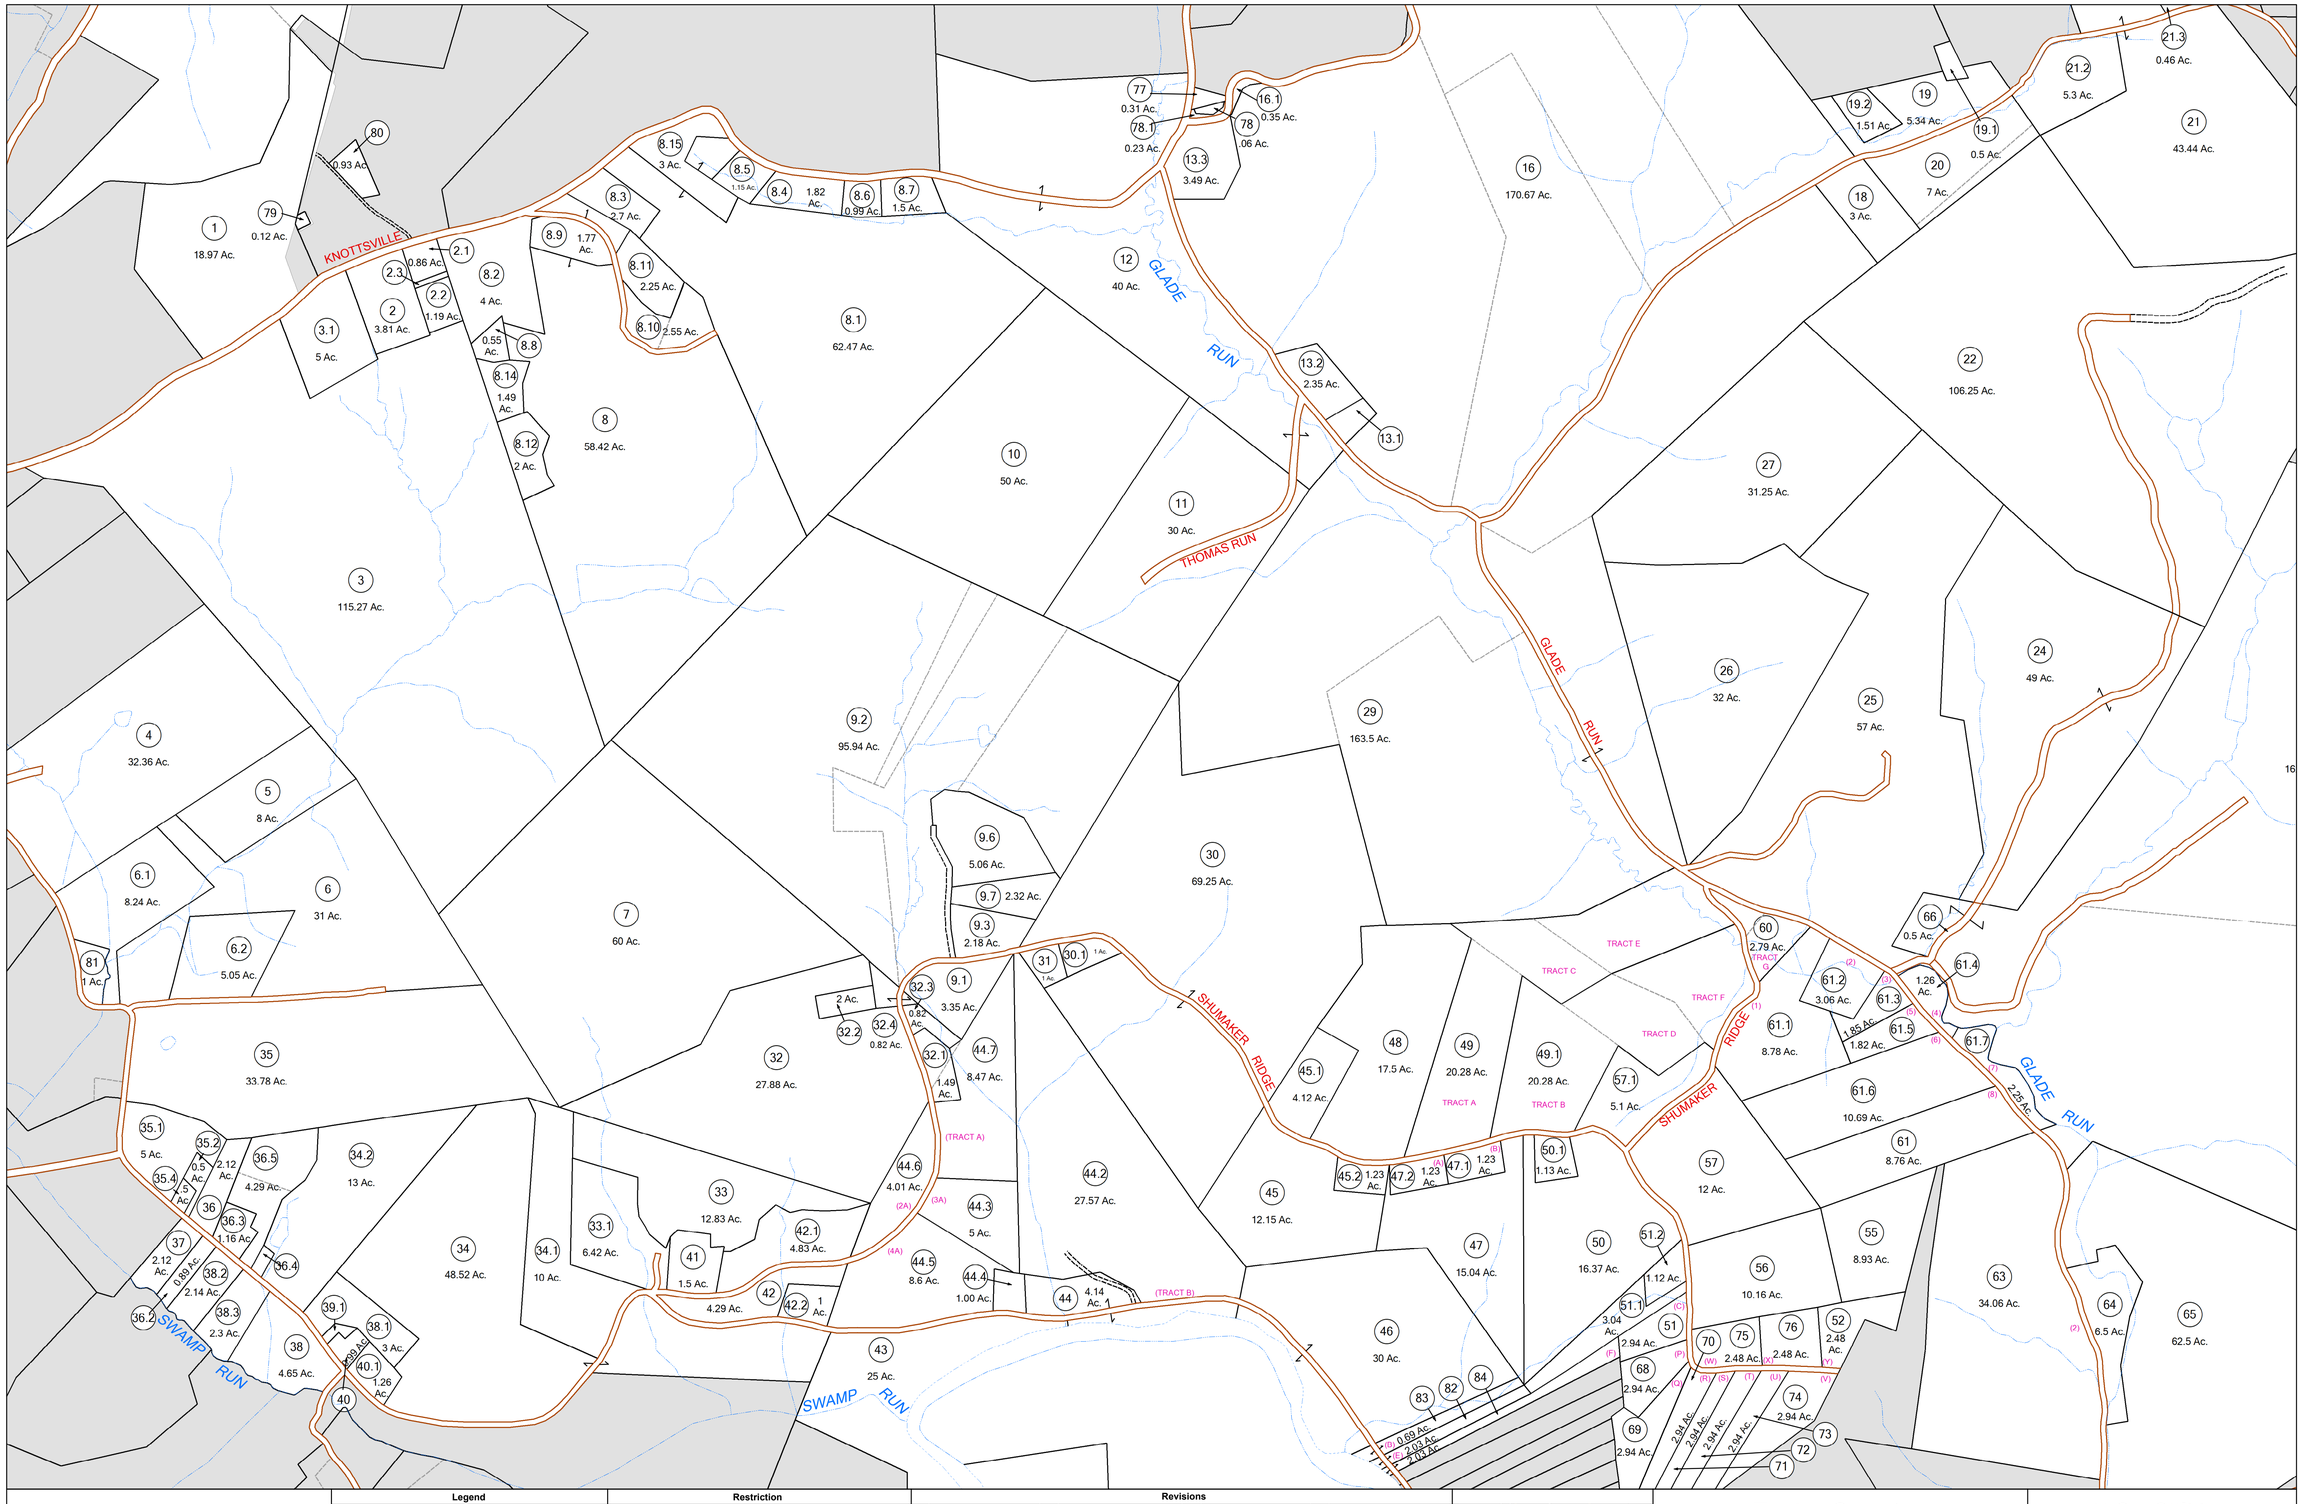

N

FOR TAX PURPOSES ONLY

Legend

District Boundary	Deed lot Number (15)
Previous Deed	Parcel or Index Number 9
Property	Unknown
Road Easement	Improvement
Railroad Right of Way	Cemetery
Road Right of Way	Church
River	Educational

Restriction

REPRODUCTION OF TAX MAPS PROHIBITED
- It is unlawful to copy, photocopy, scan, photograph, or otherwise reproduce this tax map. Pursuant to the provisions of W.Va. CSR § 189-5-5 (2013) no person may reproduce, copy, distribute or sell copies of tax maps prepared by the counties without having first obtained the written permission of the Taylor County Assessor. In addition to other penalties and civil remedies, any person who, without the written permission of the Taylor County Assessor, reproduces, copies, distributes, or sells or who allows the reproduction, copying, distribution or sale of tax maps prepared by the Taylor County Assessor, shall be refused permission by the Taylor County Assessor or Assessor's agent to purchase tax maps in the future.

Revisions

1	Revised 12/30/2016	10	19	28	
2	Revised 12/30/2019	11	20	29	
3	Revised 02/17/2021	12	21	30	
4	Revised 01/20/2022	13	22	31	
5	Revised 01/04/2023	14	23	32	
6	Revised 01/16/2024	15	24	33	
7		16	25	34	
8		17	26	35	
9		18	27	36	

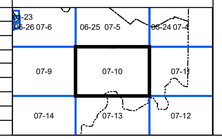

Taylor County

Assessor's Office

Christa Kinsey, Assessor

Grafton, WV

KNOTTSVILLE

District: 07 Map No: 10

Date of Publication: 1/16/2024

Scale: 1" = 200'