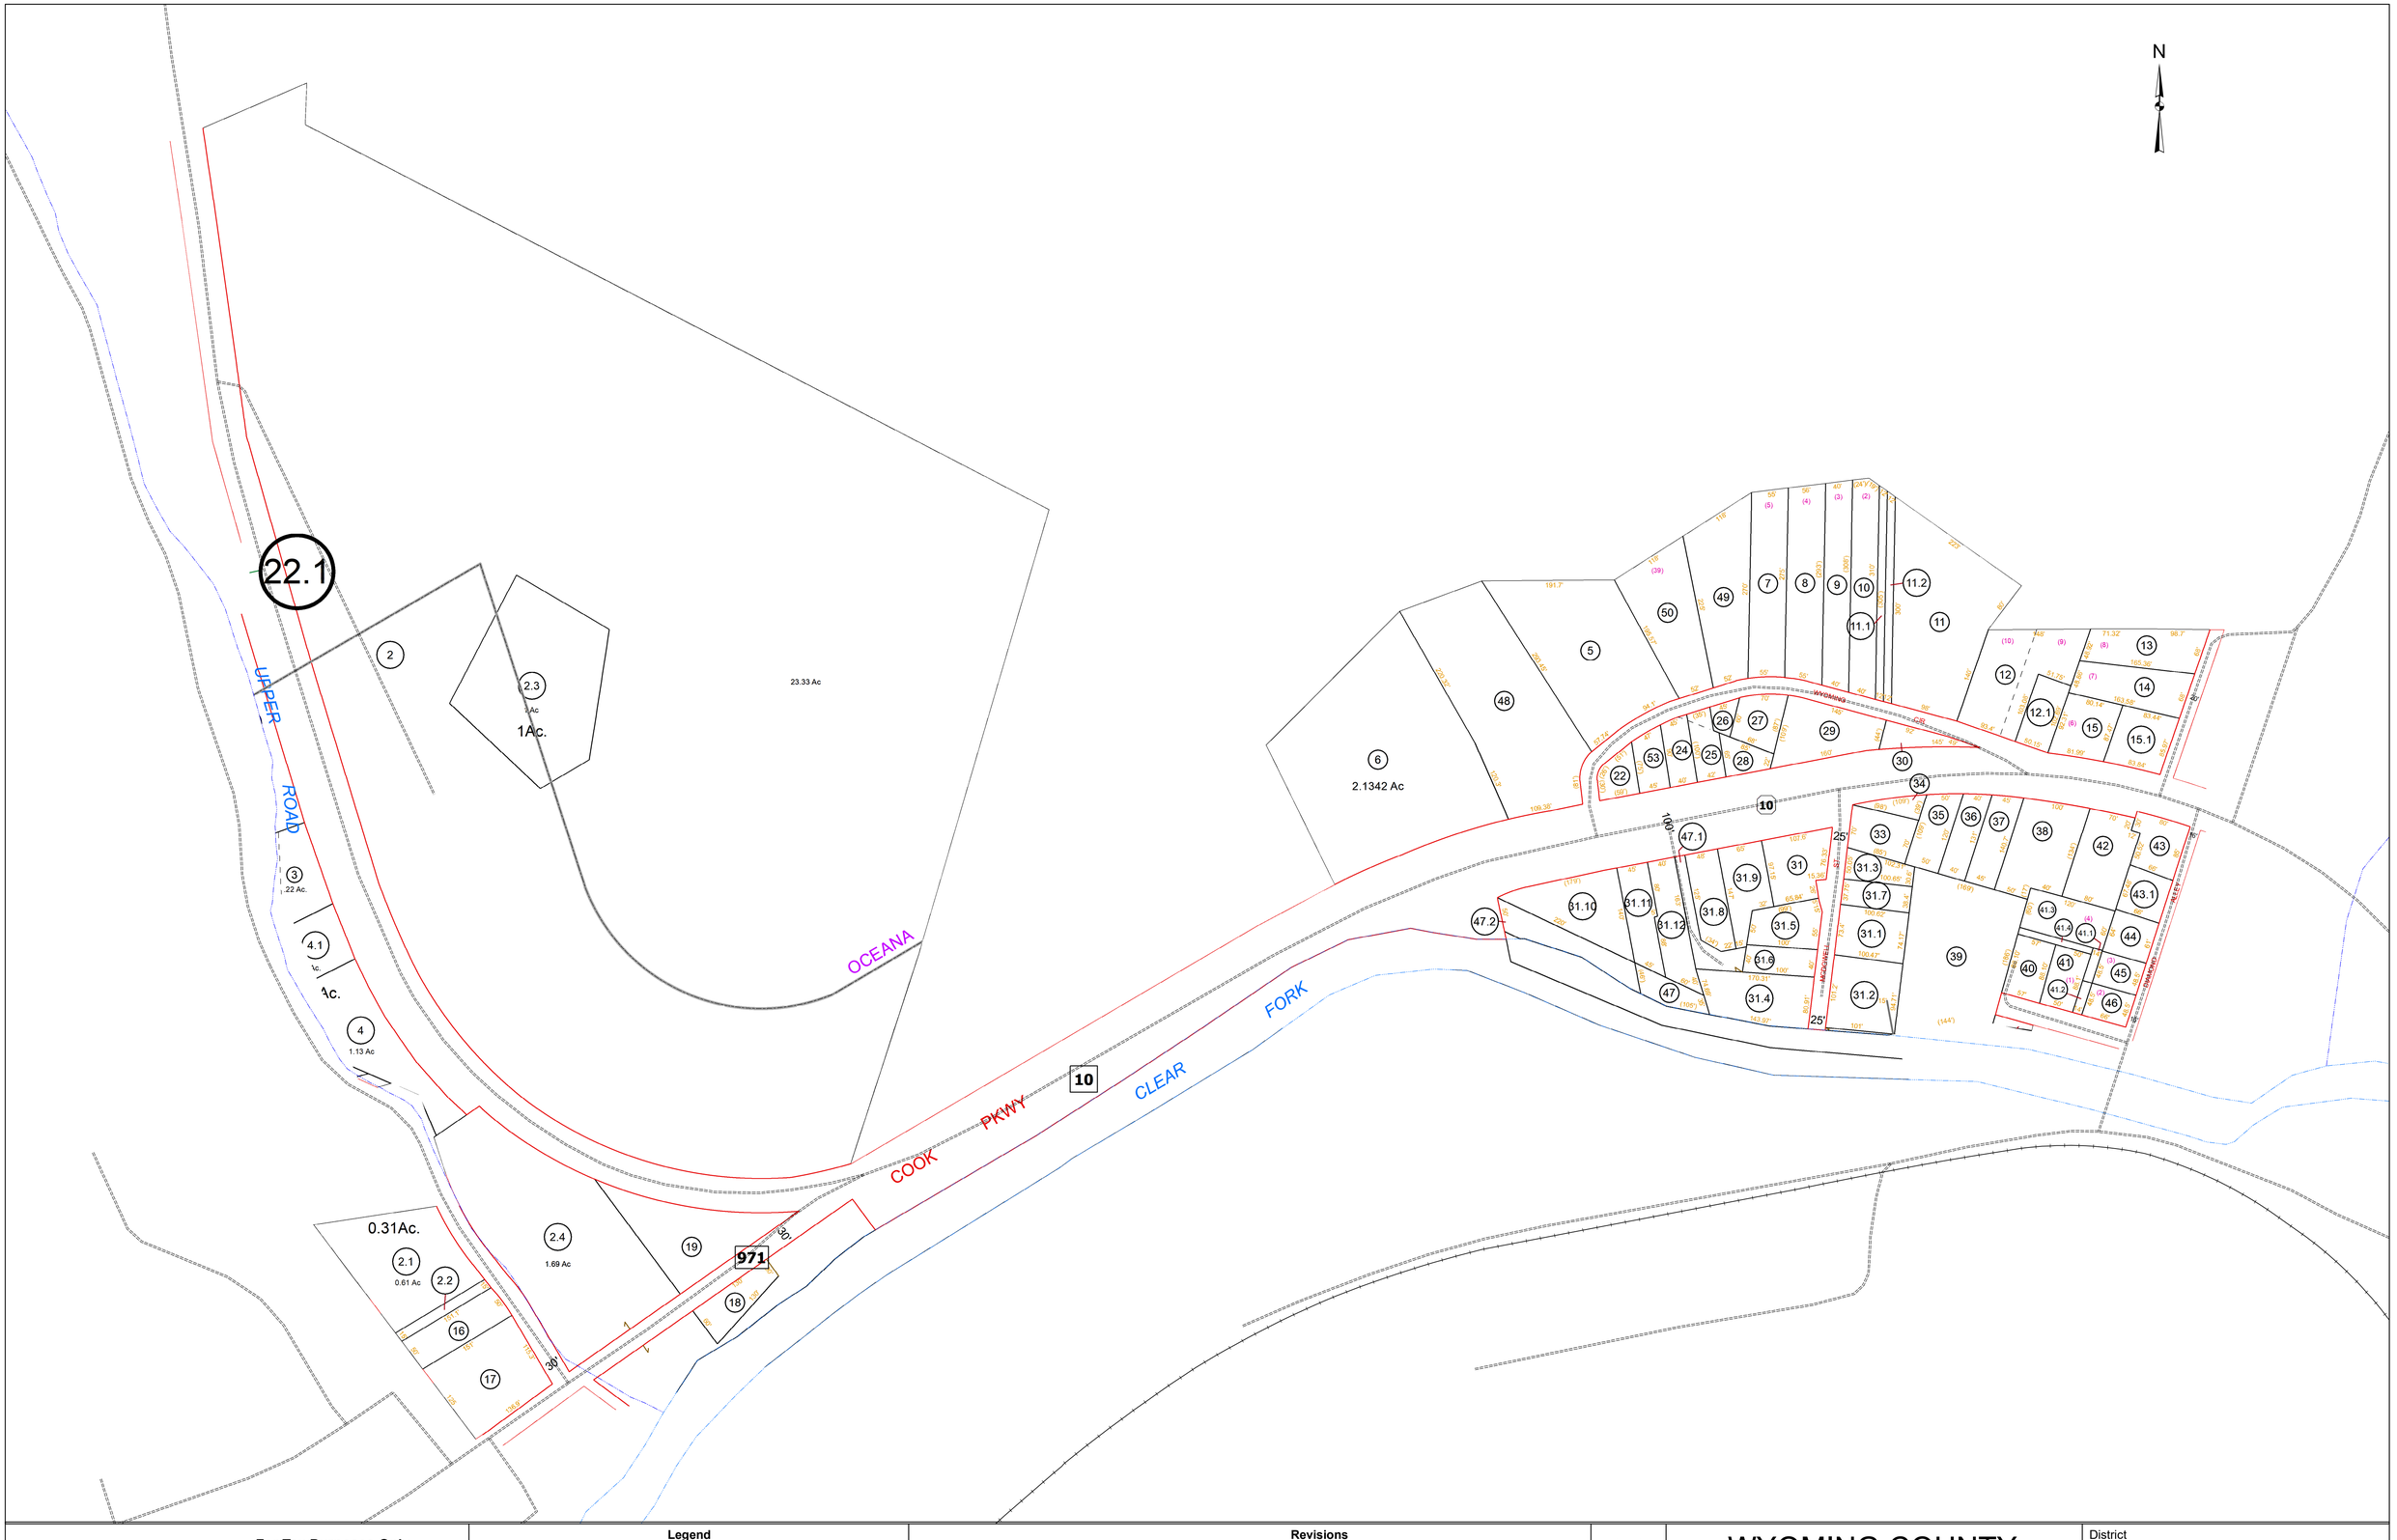

Prepared by
Kimball
Kimball Associates
Architects and Engineers

For Tax Purposes Only

The tax map was compiled for purposes of taxation from available record evidence and has not been field verified. This map is not a valid survey plat and the data on this map does not imply any official status to such data. The State of West Virginia and county assessor's office assume no liability that might result from the use of this map.

Legend

Boundary
BOUNDARYTYPE
Water
Previous Deed
Property
Railroad Right of Way
Road Easement
Road Right of Way

Deed lot Number (15)
Parcel or Index Number (9)
District Number (9)

Revisions

1		7		13	
2		8		14	
3		9		15	
4		10		16	
5		11		17	
6		12		18	

134
01 02 03
05

WYOMING COUNTY
STATE OF WEST VIRGINIA
Office of Assessor

District
TOWN OF OCEANA

SHEET NO: 02

Date, Aerial Photography: November, 1962
Photo No :

Date,Map: Sep. 1, 2023
Scale 1" = 400'