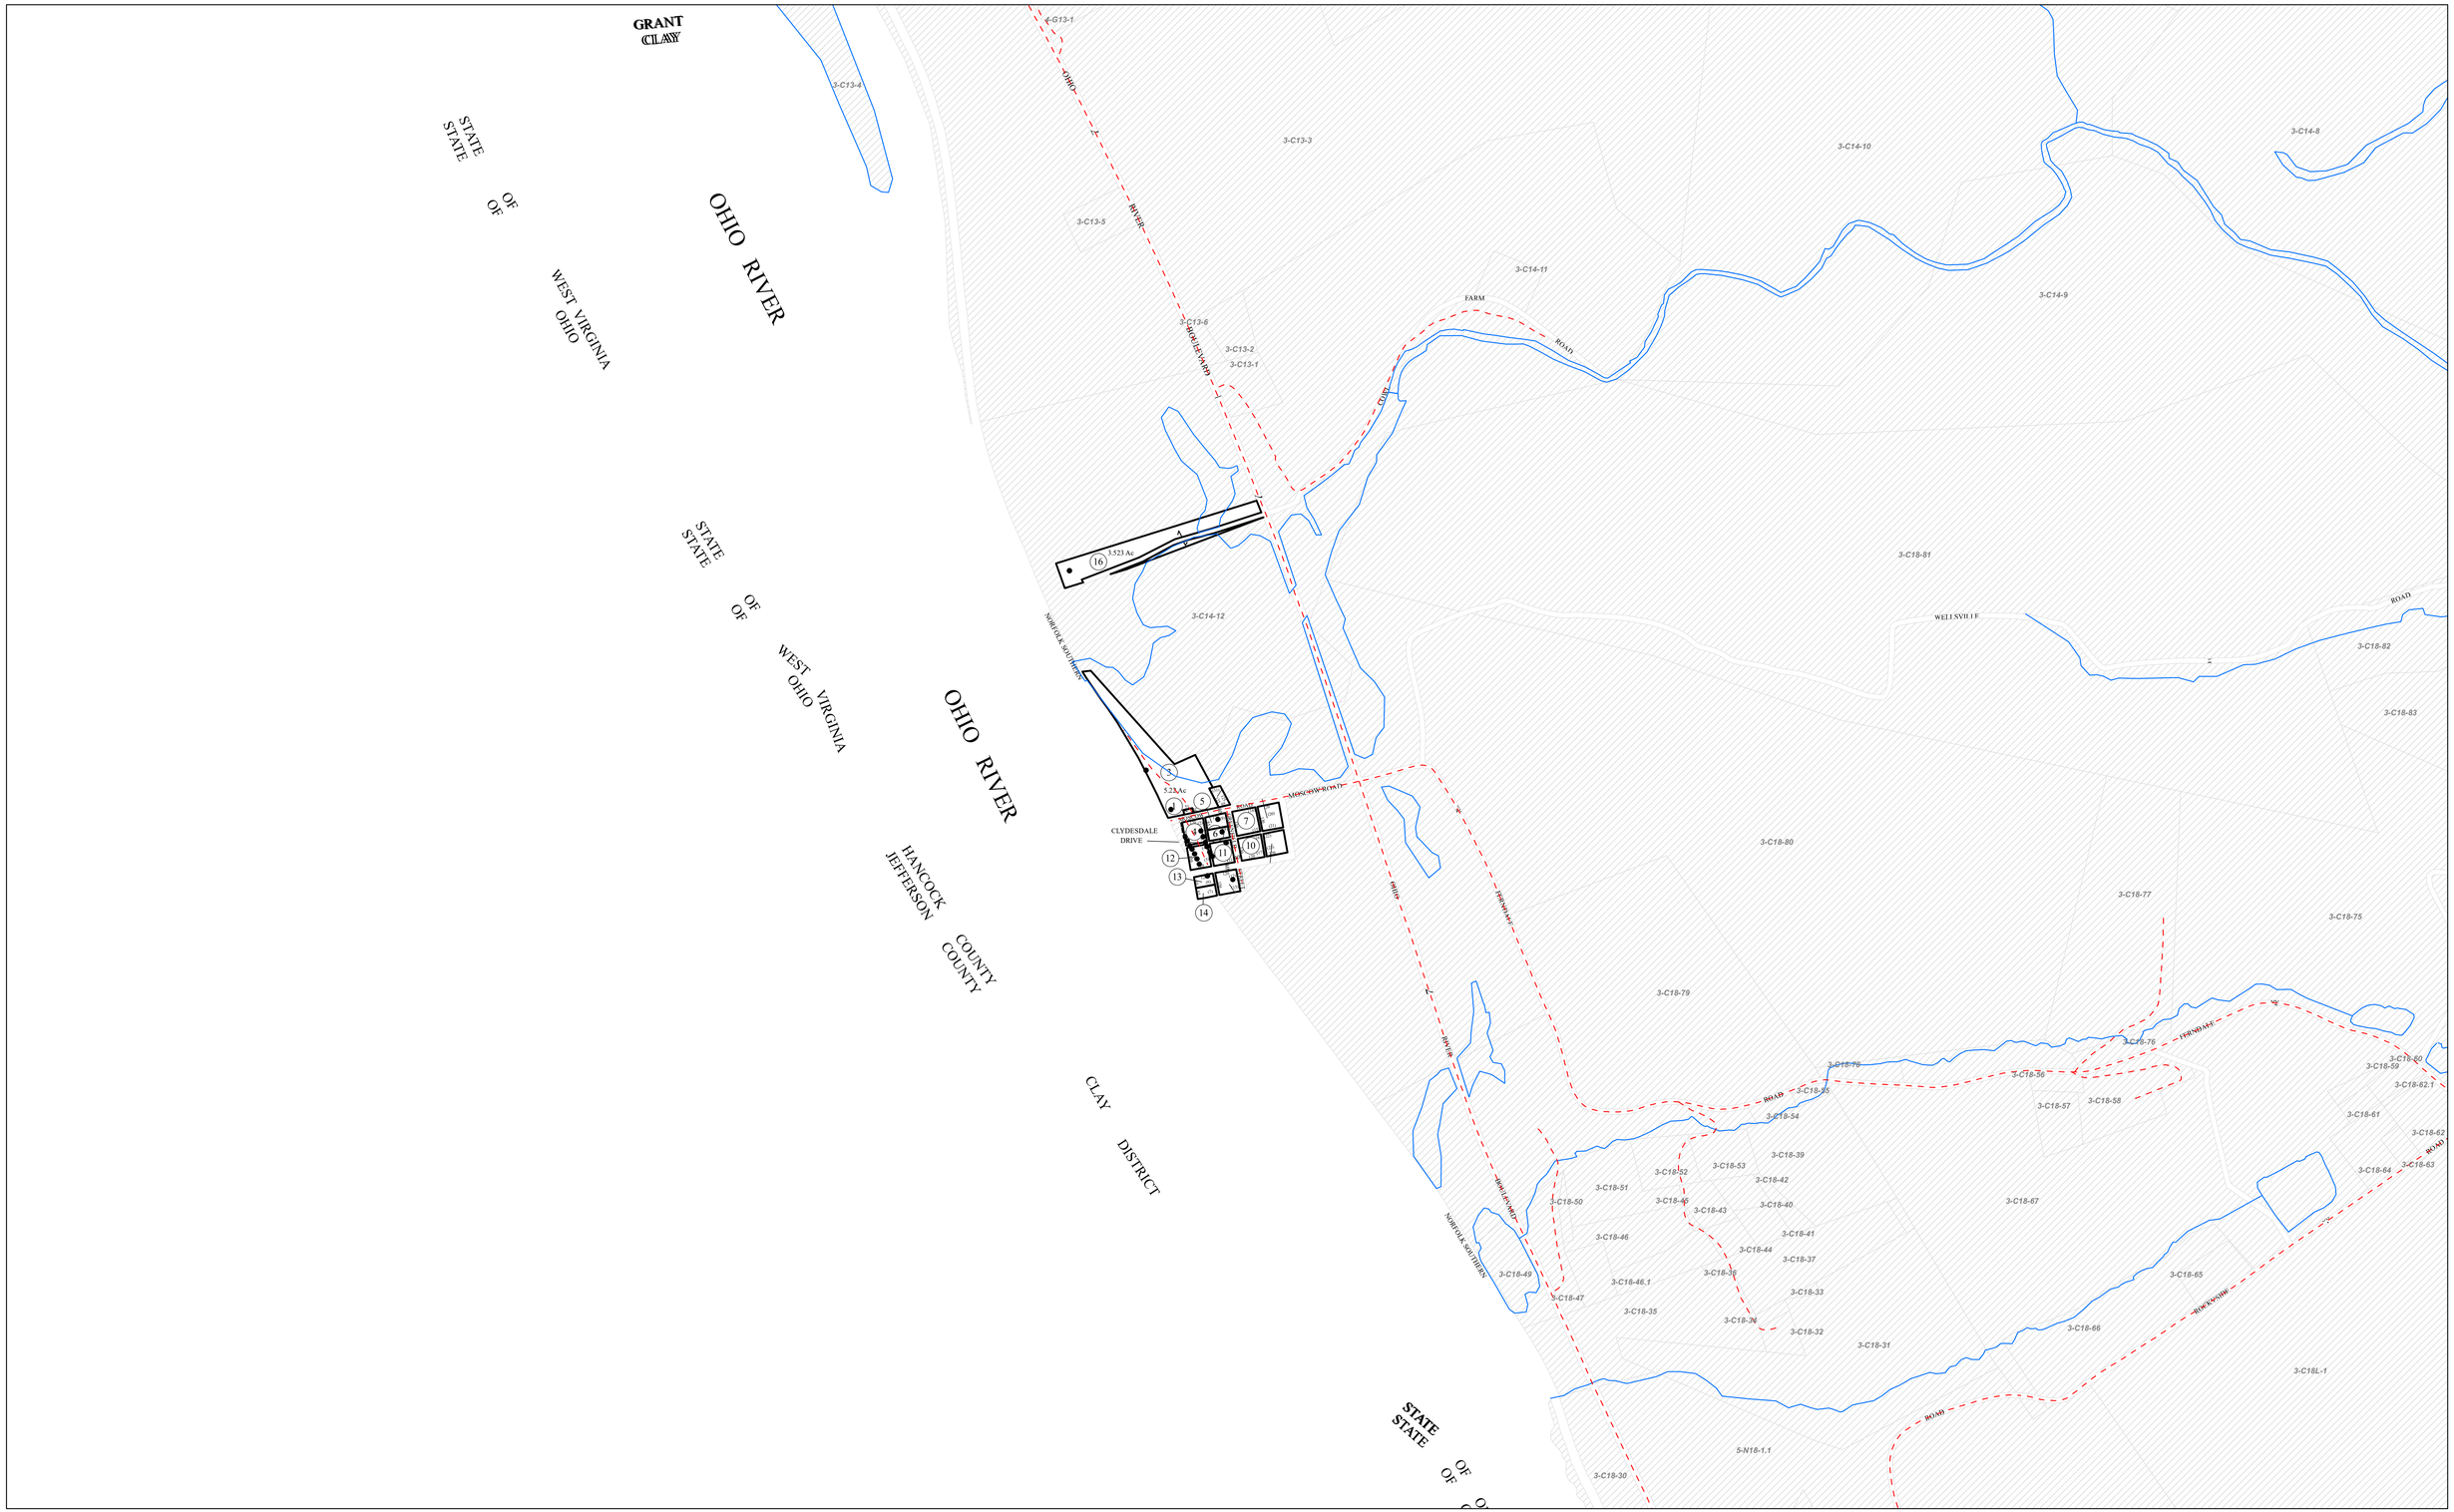

THIS DOCUMENT IS A TAX MAP: It was compiled for purposes of taxation from available record evidence and has not been field verified. This map is not a valid survey plat. The existence of data on this document does not imply any "official" status to such data. The W.V. State Tax Dept. and the Hancock County Assessor's Office assume no liability that might result from use of this document.

Legend

Property Line		Original Lot Line	
Road Right of Way		Lot Number	(15)
Corporation Line		Parcel Number	99
District Line		Water	
County Line		Railroad	
Road		Home/Commercial Building	●

Revisions

1	Revised 07/20/2020	9		17	
2	Revised 2/9/2021	10		18	
3	Revised 1/25/2022	11		19	
4	Revised 1/03/2023	12		20	
5	Revised 1/18/2024	13		21	
6		14		22	
7		15		23	
8		16		24	

STATE OF WEST VIRGINIA
HANCOCK COUNTY ASSESSOR

New Cumberland, West Virginia

Joseph M. Alongi, Assessor

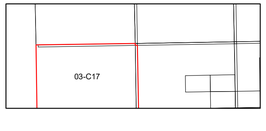

N

CLAY

Map: C17

Date, Aerial Photography: 2003

Date, Map: 1/18/2024

Scale: 1 " = 400 '