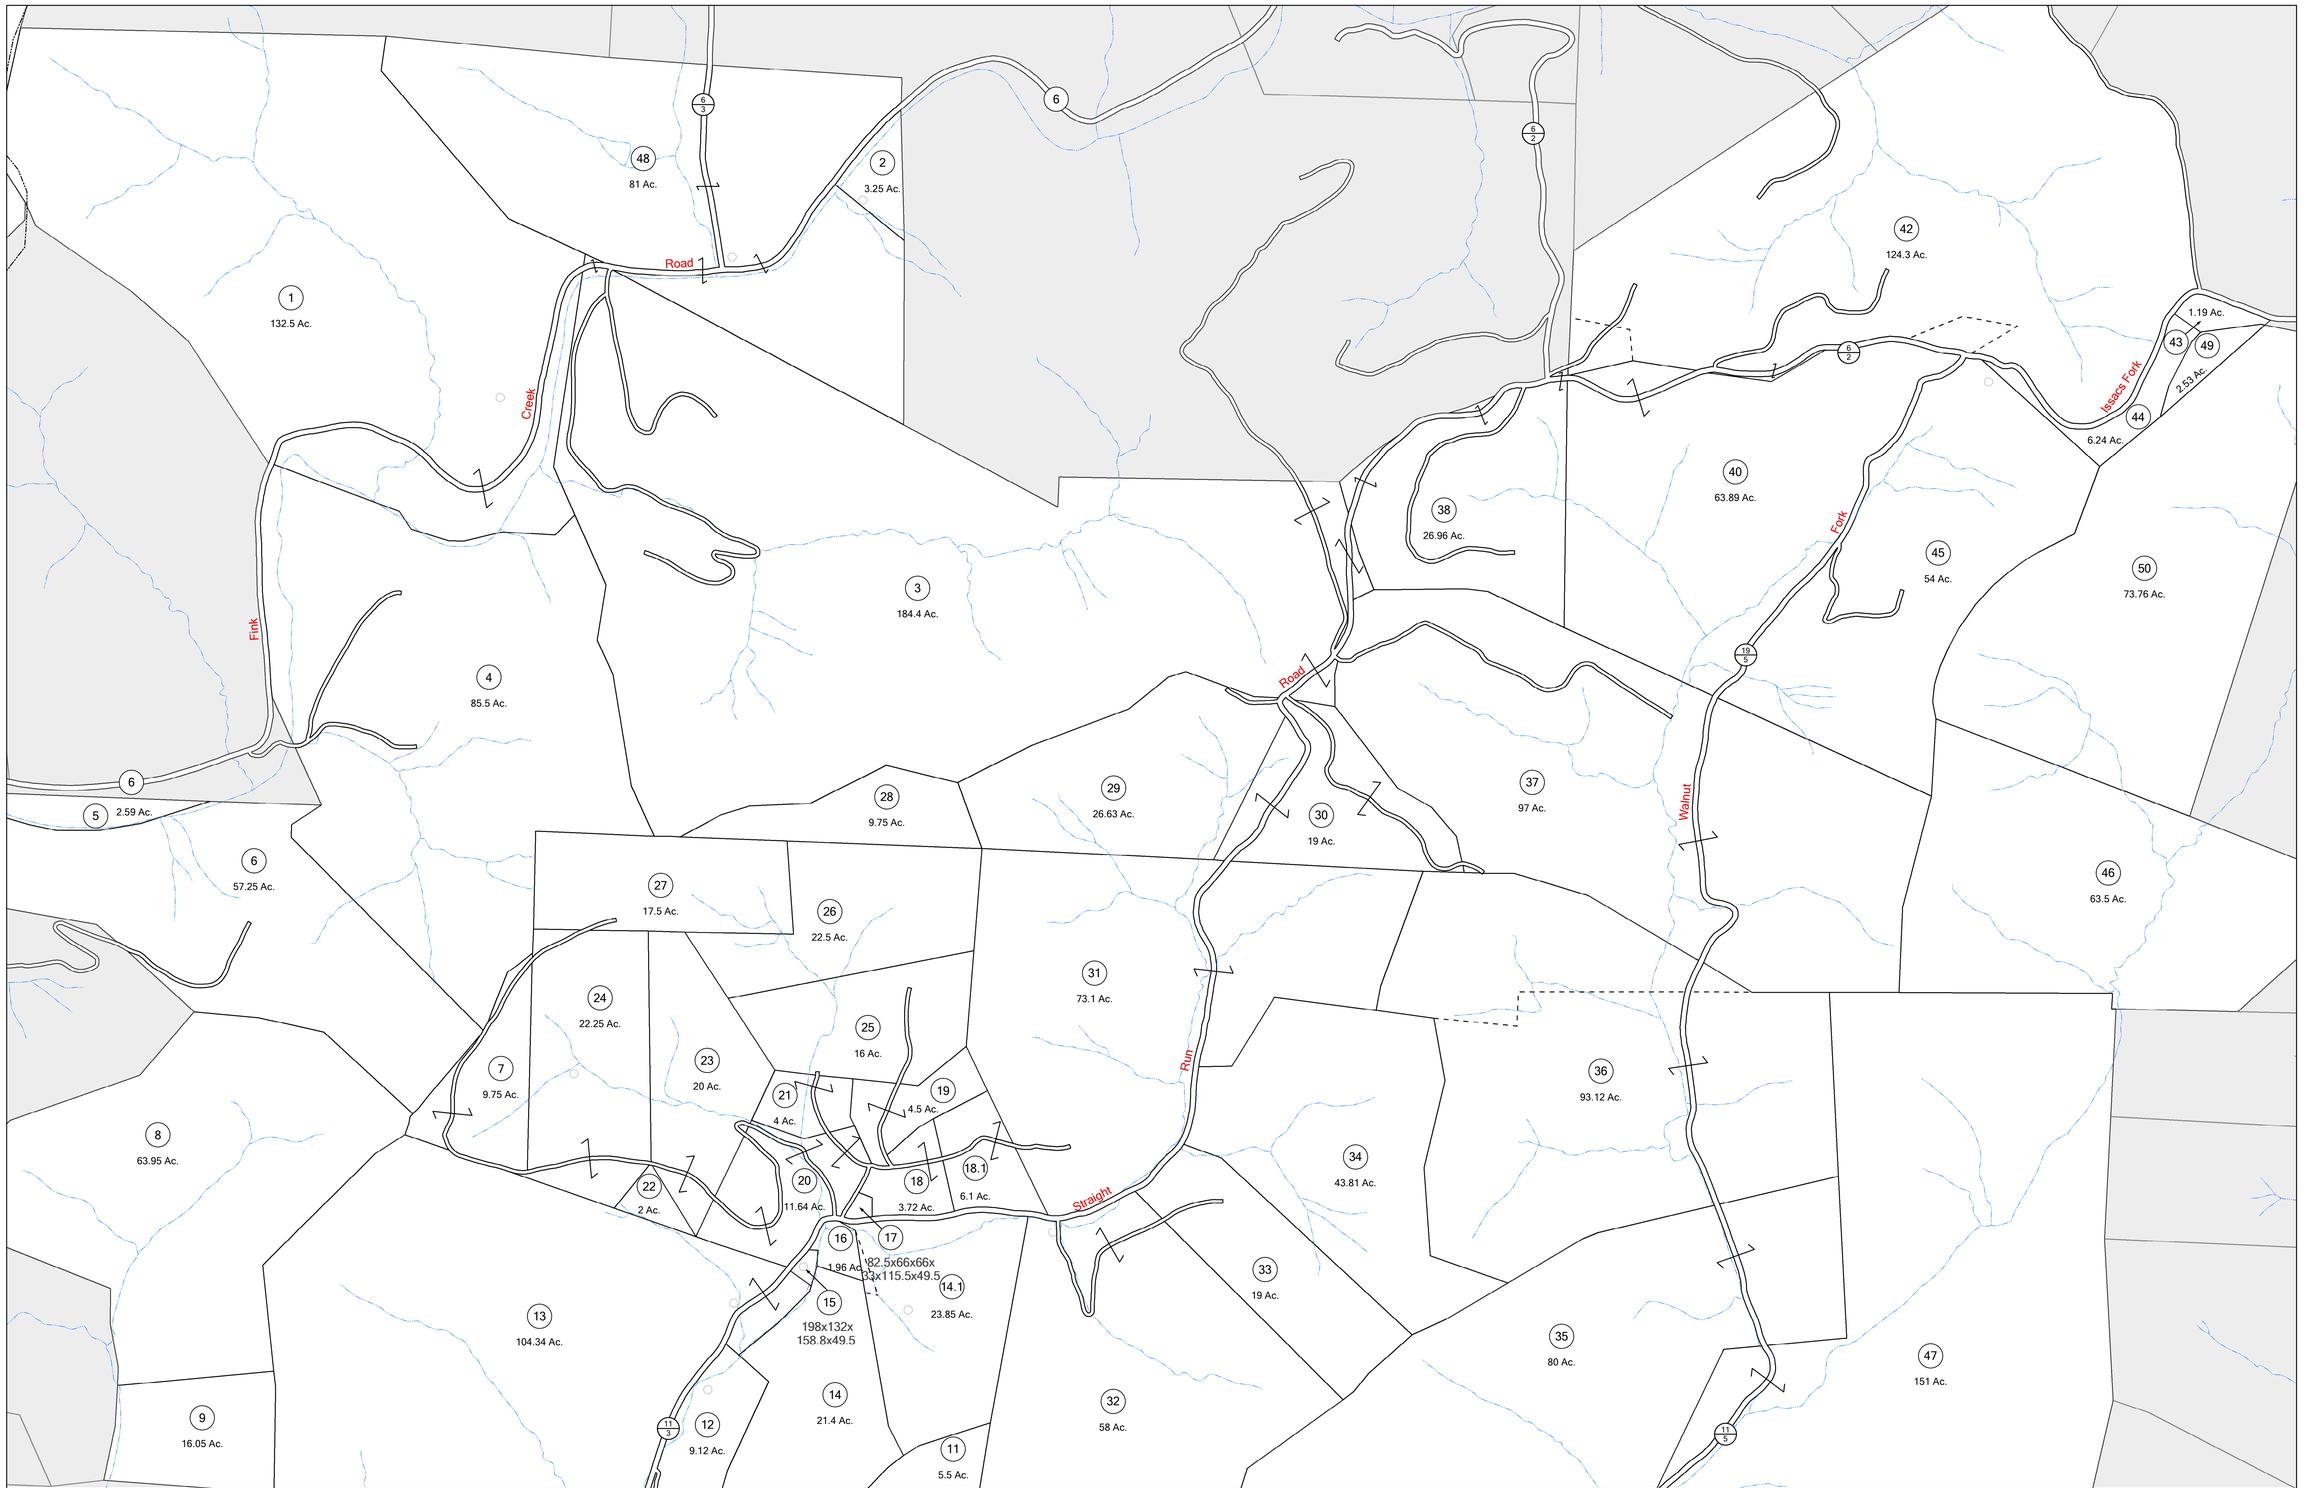

N

FOR TAX PURPOSES ONLY

LANDMARK geospatial
A Division of Landmark Forestry LLC

Legend

- District Boundary
- Previous Deed
- Property
- Road Easement
- Railroad Right of Way
- Road Right of Way
- River

Deed lot Number (15)
Parcel or Index Number (9)
Unknown
Improvement
Cemetery
Church
Educational

Restriction

REPRODUCTION OF TAX MAPS PROHIBITED
- It is unlawful to copy, photocopy, scan, photograph, or otherwise reproduce this tax map. Pursuant to the provisions of W.Va. CSR § 189-5-5 (2013) no person may reproduce, copy, distribute or sell copies of tax maps prepared by the counties without having first obtained the written permission of the Lewis County Assessor. In addition to other penalties and civil remedies, any person who, without the written permission of the Lewis County Assessor, reproduces, copies, distributes, or sells or who allows the reproduction, copying, distribution or sale of tax maps prepared by the Lewis County Assessor, shall be refused permission by the Lewis County Assessor or Assessor's agent to purchase tax maps in the future.

Revisions

1	LANDMARK 1/1/2011	10	19	28	
2	LANDMARK 6/1/2016	11	20	29	
3	LANDMARK 8/1/2021	12	21	30	
4	LANDMARK 9/1/2021	13	22	31	
5	LANDMARK 9/1/2023	14	23	32	
6		15	24	33	
7		16	25	34	
8		17	26	35	
9		18	27	36	

	03-2C	03-3C
03-1D	03-2D	03-3D
03-1E	03-2E	03-3E

LEWIS COUNTY · OFFICE OF THE ASSESSOR · LEWIS COUNTY, WEST VIRGINIA

LEWIS COUNTY

Assessor's Office

John L. Breen, Assessor

WESTON, WV

FREEMANS CREEK

District 03 Map No. 2D

Date of Publication: 1/30/2024

Scale: 1" = 400'