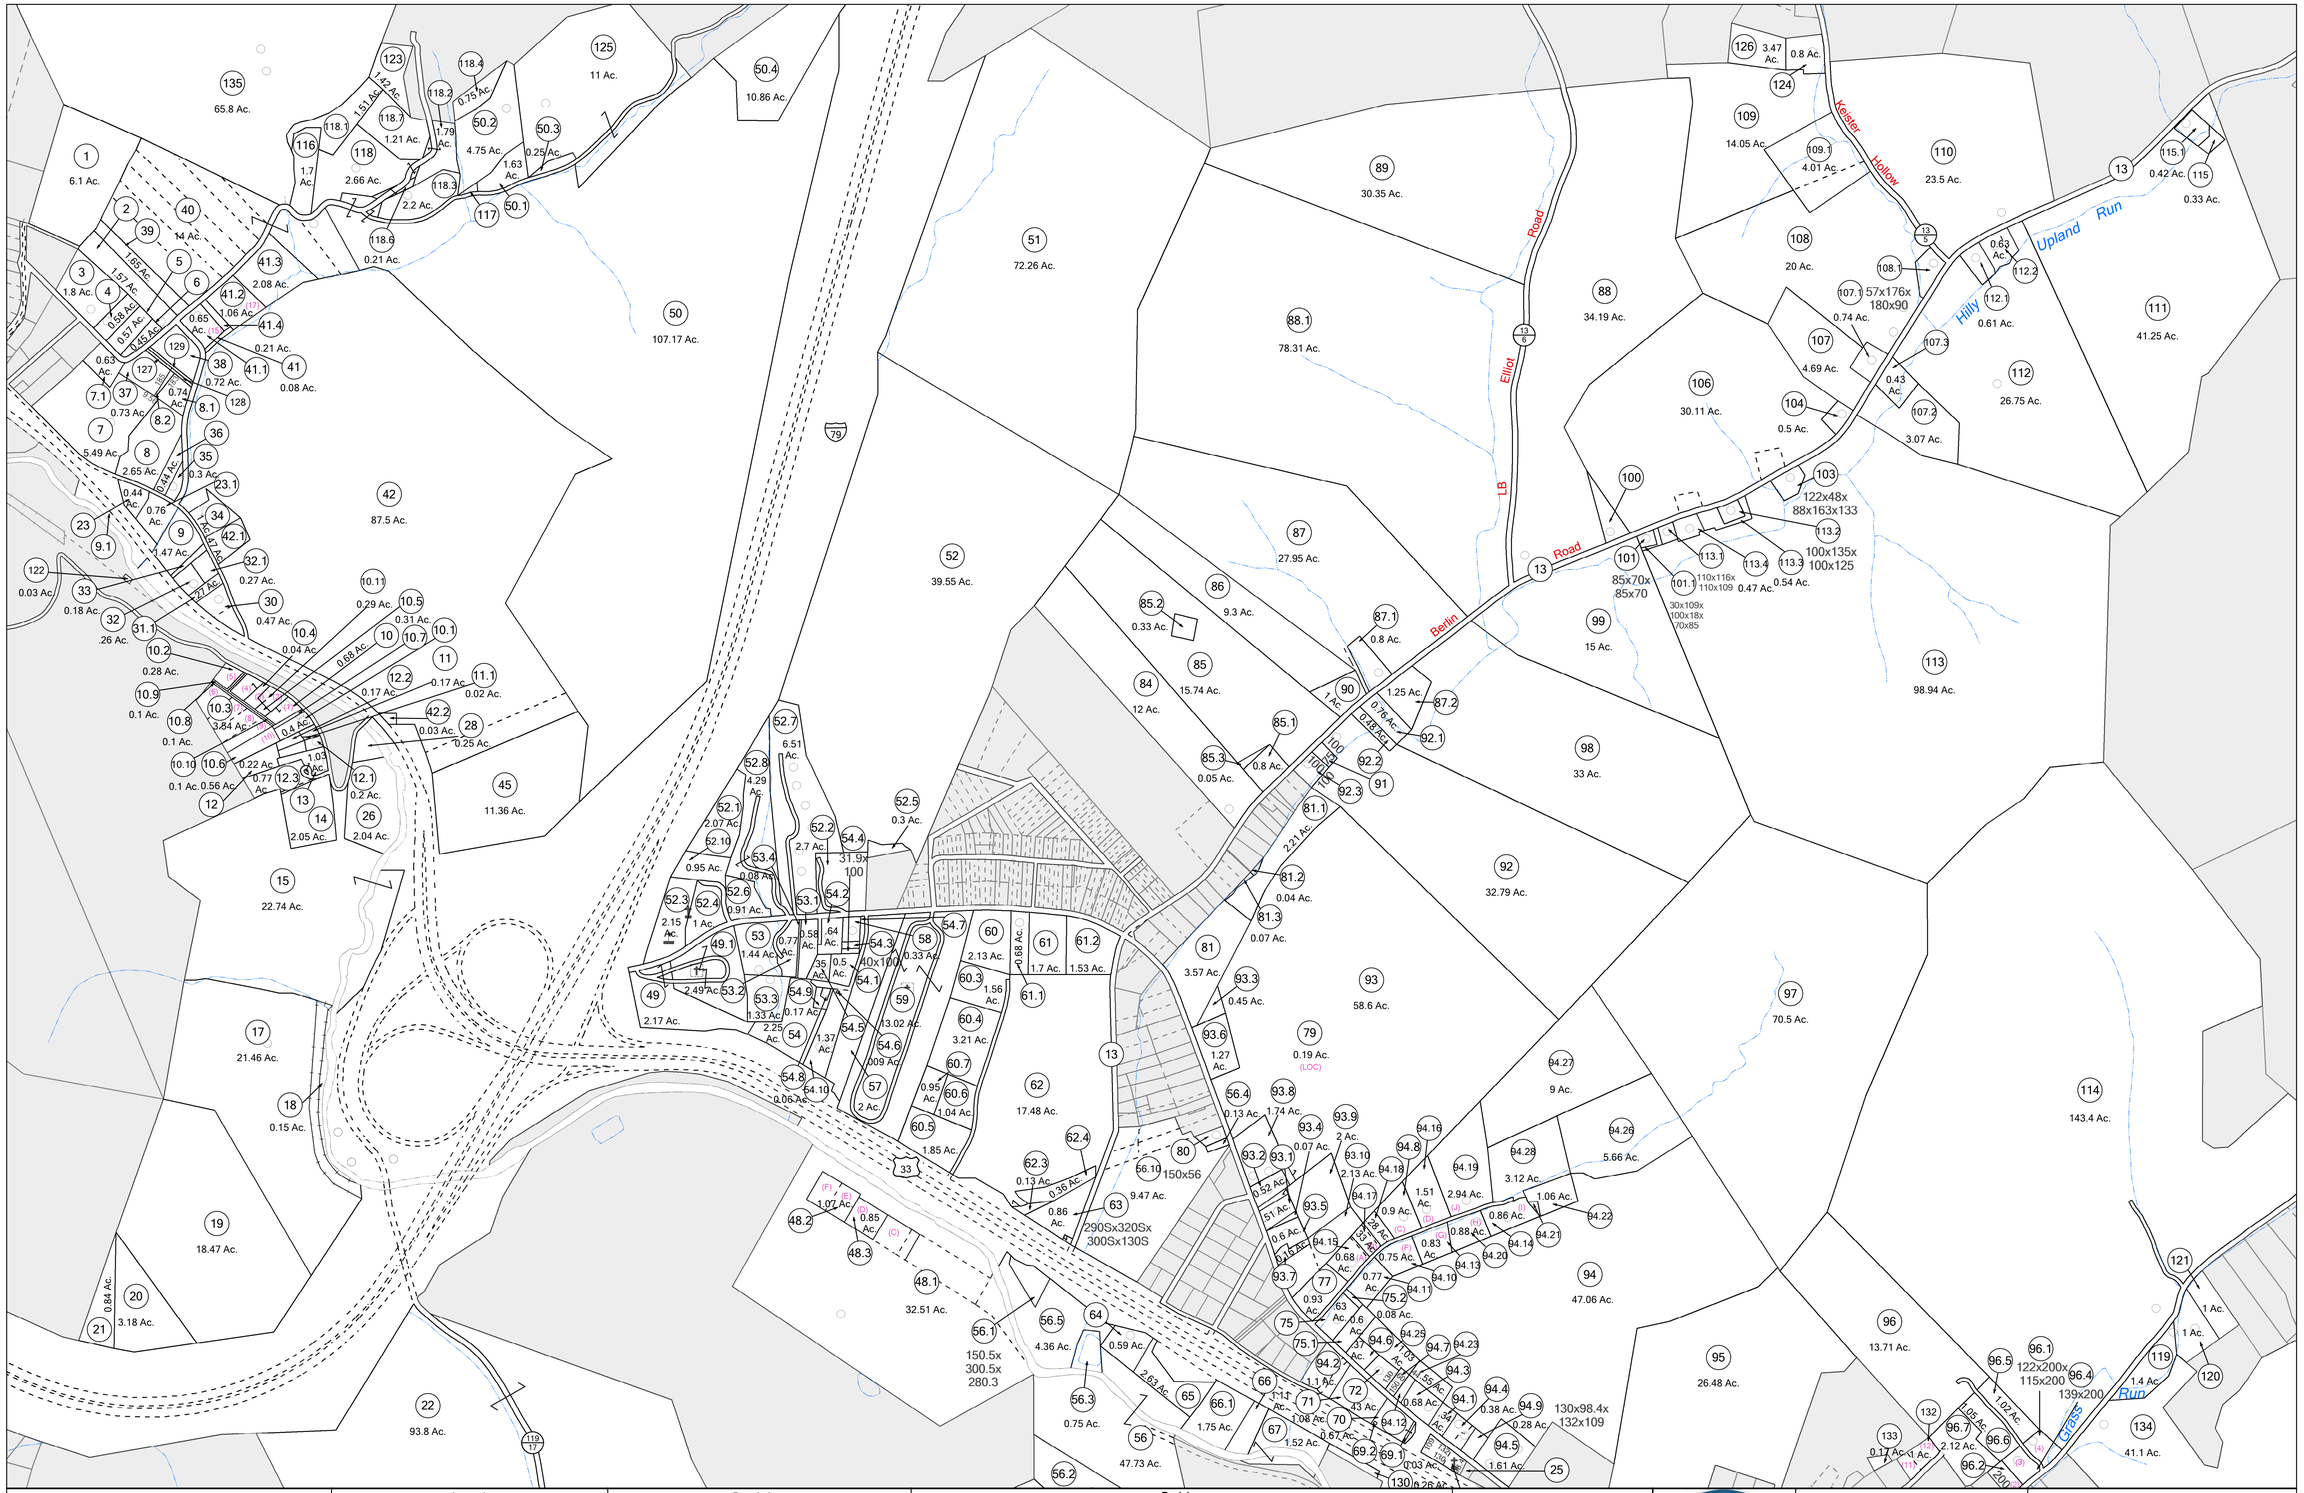

N

FOR TAX PURPOSES ONLY

LANDMARK geospatial
A Division of Landmark Forestry LLC

Legend

District Boundary
Previous Deed
Property
Road Easement
Railroad Right of Way
Road Right of Way
River

Deed lot Number (15)
Parcel or Index Number (9)
Unknown
Improvement
Cemetery
Church
Educational

Restriction

REPRODUCTION OF TAX MAPS PROHIBITED
- It is unlawful to copy, photocopy, scan, photograph, or otherwise reproduce this tax map. Pursuant to the provisions of W.Va. CSR § 189-5-5 (2013) no person may reproduce, copy, distribute or sell copies of tax maps prepared by the counties without having first obtained the written permission of the Lewis County Assessor. In addition to other penalties and civil remedies, any person who, without the written permission of the Lewis County Assessor, reproduces, copies, distributes, or sells or who allows the reproduction, copying, distribution or sale of tax maps prepared by the Lewis County Assessor, shall be refused permission by the Lewis County Assessor or Assessor's agent to purchase tax maps in the future.

Revisions

1	LANDMARK 1/1/2015	10	LANDMARK 4/1/2021	19		28	
2	LANDMARK 6/1/2016	11	LANDMARK 8/1/2021	20		29	
3	LANDMARK 1/1/2017	12	LANDMARK 11/1/2021	21		30	
4	LANDMARK 1/1/2018	13	LANDMARK 3/1/2022	22		31	
5	LANDMARK 8/1/2018	14	LANDMARK 1/1/2023	23		32	
6	LANDMARK 1/1/2019	15	LANDMARK 10/1/2023	24		33	
7	LANDMARK 7/1/2019	16		25		34	
8	LANDMARK 10/1/2020	17		26		35	
9	LANDMARK 3/1/2021	18		27		36	

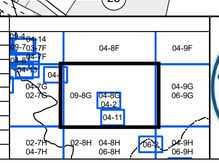

OFFICE OF THE ASSESSOR • LEWIS COUNTY, WEST VIRGINIA •

LEWIS COUNTY

Assessor's Office

John L. Breen, Assessor

WESTON, WV

HACKERS CREEK

District 04 Map No. 8G

Date of Publication: 1/31/2024

Scale: 1" = 400'