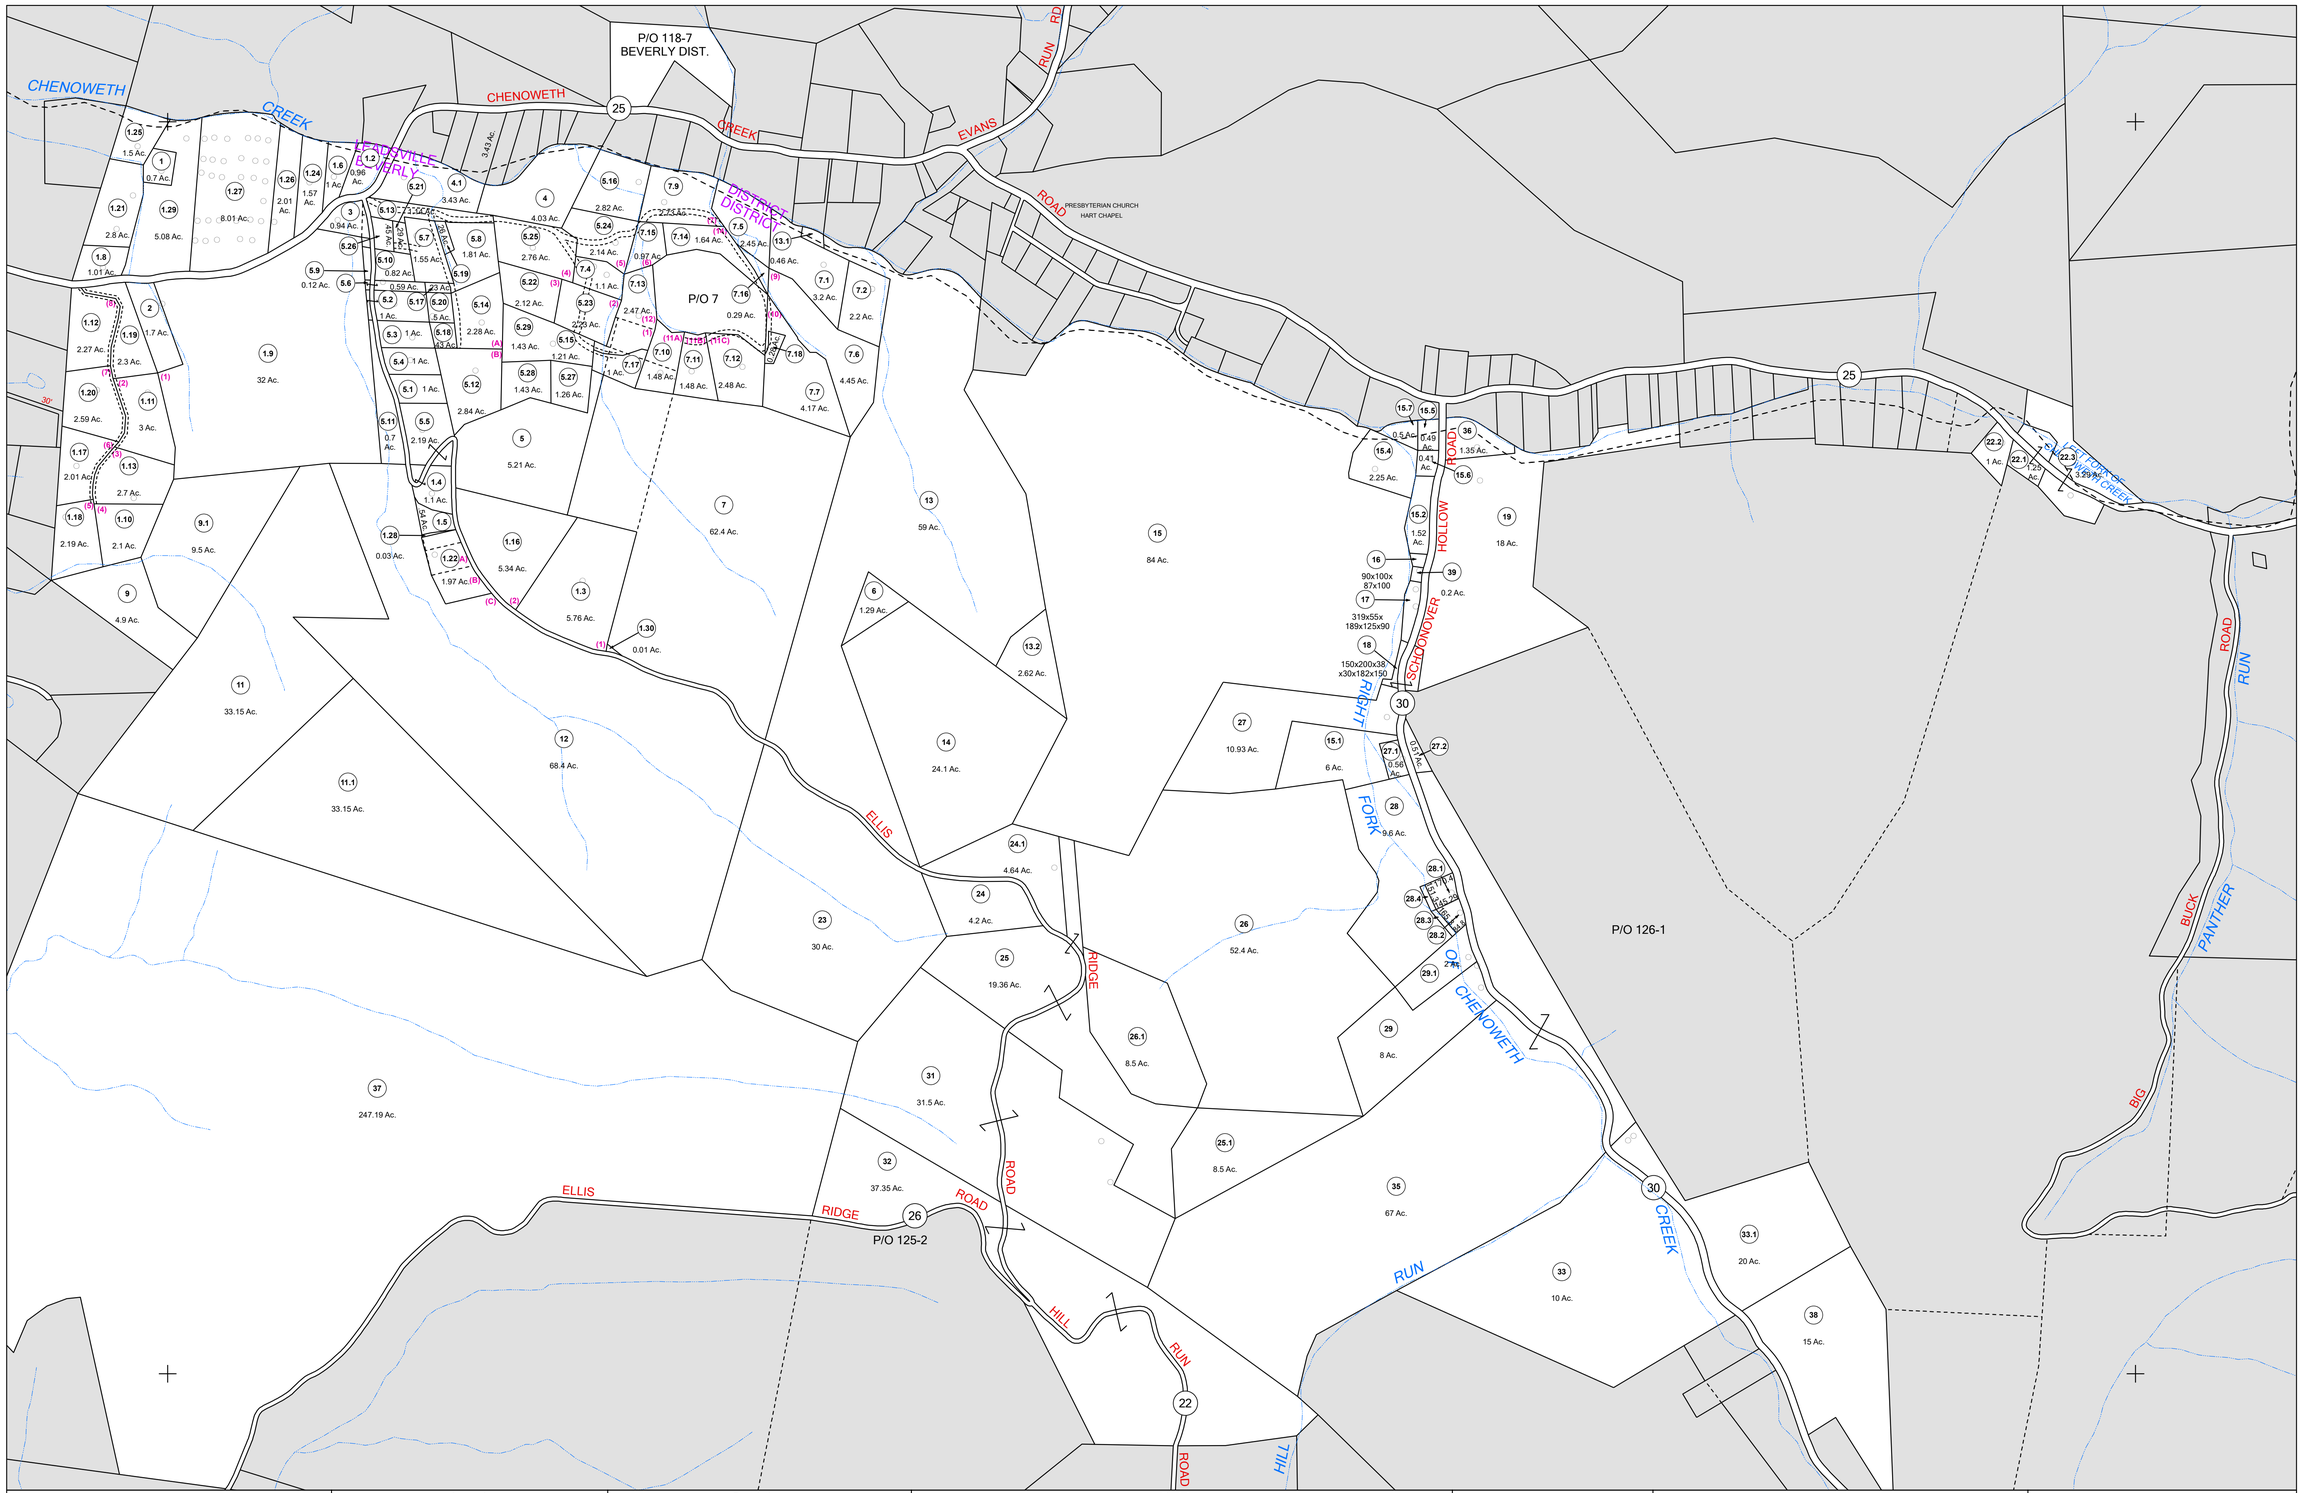

N

FOR TAX PURPOSES ONLY

LANDMARK geospatial

Legend

District Boundary
Previous Deed
Property
Road Easement
Railroad Right of Way
Road Right of Way
River

Deed lot Number (15)
Parcel or Index Number 9
UNKNOWN
Improvement
Cemetery
School
Church

Restriction

All tax maps created under the provisions of reappraisal legislation are the property of the Assessor of Randolph County, West Virginia and the reproduction, copying, modification, distribution or sale of such tax maps or any copies thereof without the written permission of the Randolph County Assessor is prohibited by law.

Revisions

1	6-30-1964	10	OGIS 3-4-1991	19	P.K.Y. 7-1-2001	28	S.T.P. 7-1-2016		
2	NANCY STARCHER 11-14-1985	11	OGIS T.L. 4-30-1992	20	P.K.Y. 7-1-2003	29	S.T.P. 5-18-2017		
3	T.R.L. 7-1-1983	12	OGIS T.R.L. 5-6-1993	21	P.K.Y. 7-1-2004	30			
4	C.P. 7-1-1984	13	OGIS J.E.B. 3-15-1994	22	A.K.B. 7-1-2005	31			
5	T.R.L. 7-1-1985	14	OGIS J.E.B. 4-20-1995	23	A.K.B. 7-1-2007	32			
6	T.R.L. 7-1-1986	15	OGIS J.E.B. 5-1-1996	24	A.K.B. 7-1-2008	33			
7	D.F. 7-1-1987	16	SLS INC. J.W.M. 3-1997	25	S.T.P. 7-1-2012	34			
8	R.E.B. 7-1-1988	17	P.K.Y. 7-1-1999	26	S.T.P. 7-1-2013	35			
9	D.F. 7-1-1989	18	P.K.Y. 7-1-2000	27	S.T.P. 7-1-2015	36			

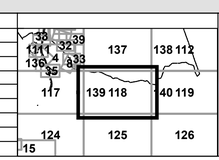

OFFICE OF THE ASSESSOR
RANDOLPH COUNTY
WEST VIRGINIA

RANDOLPH COUNTY
Assessor's Office
Phyllis K. Yokum, Assessor
ELKINS, WV

BEVERLY

District 02 Map No. 118

Date of Publication: 1/30/2024

Scale: 1"=400'