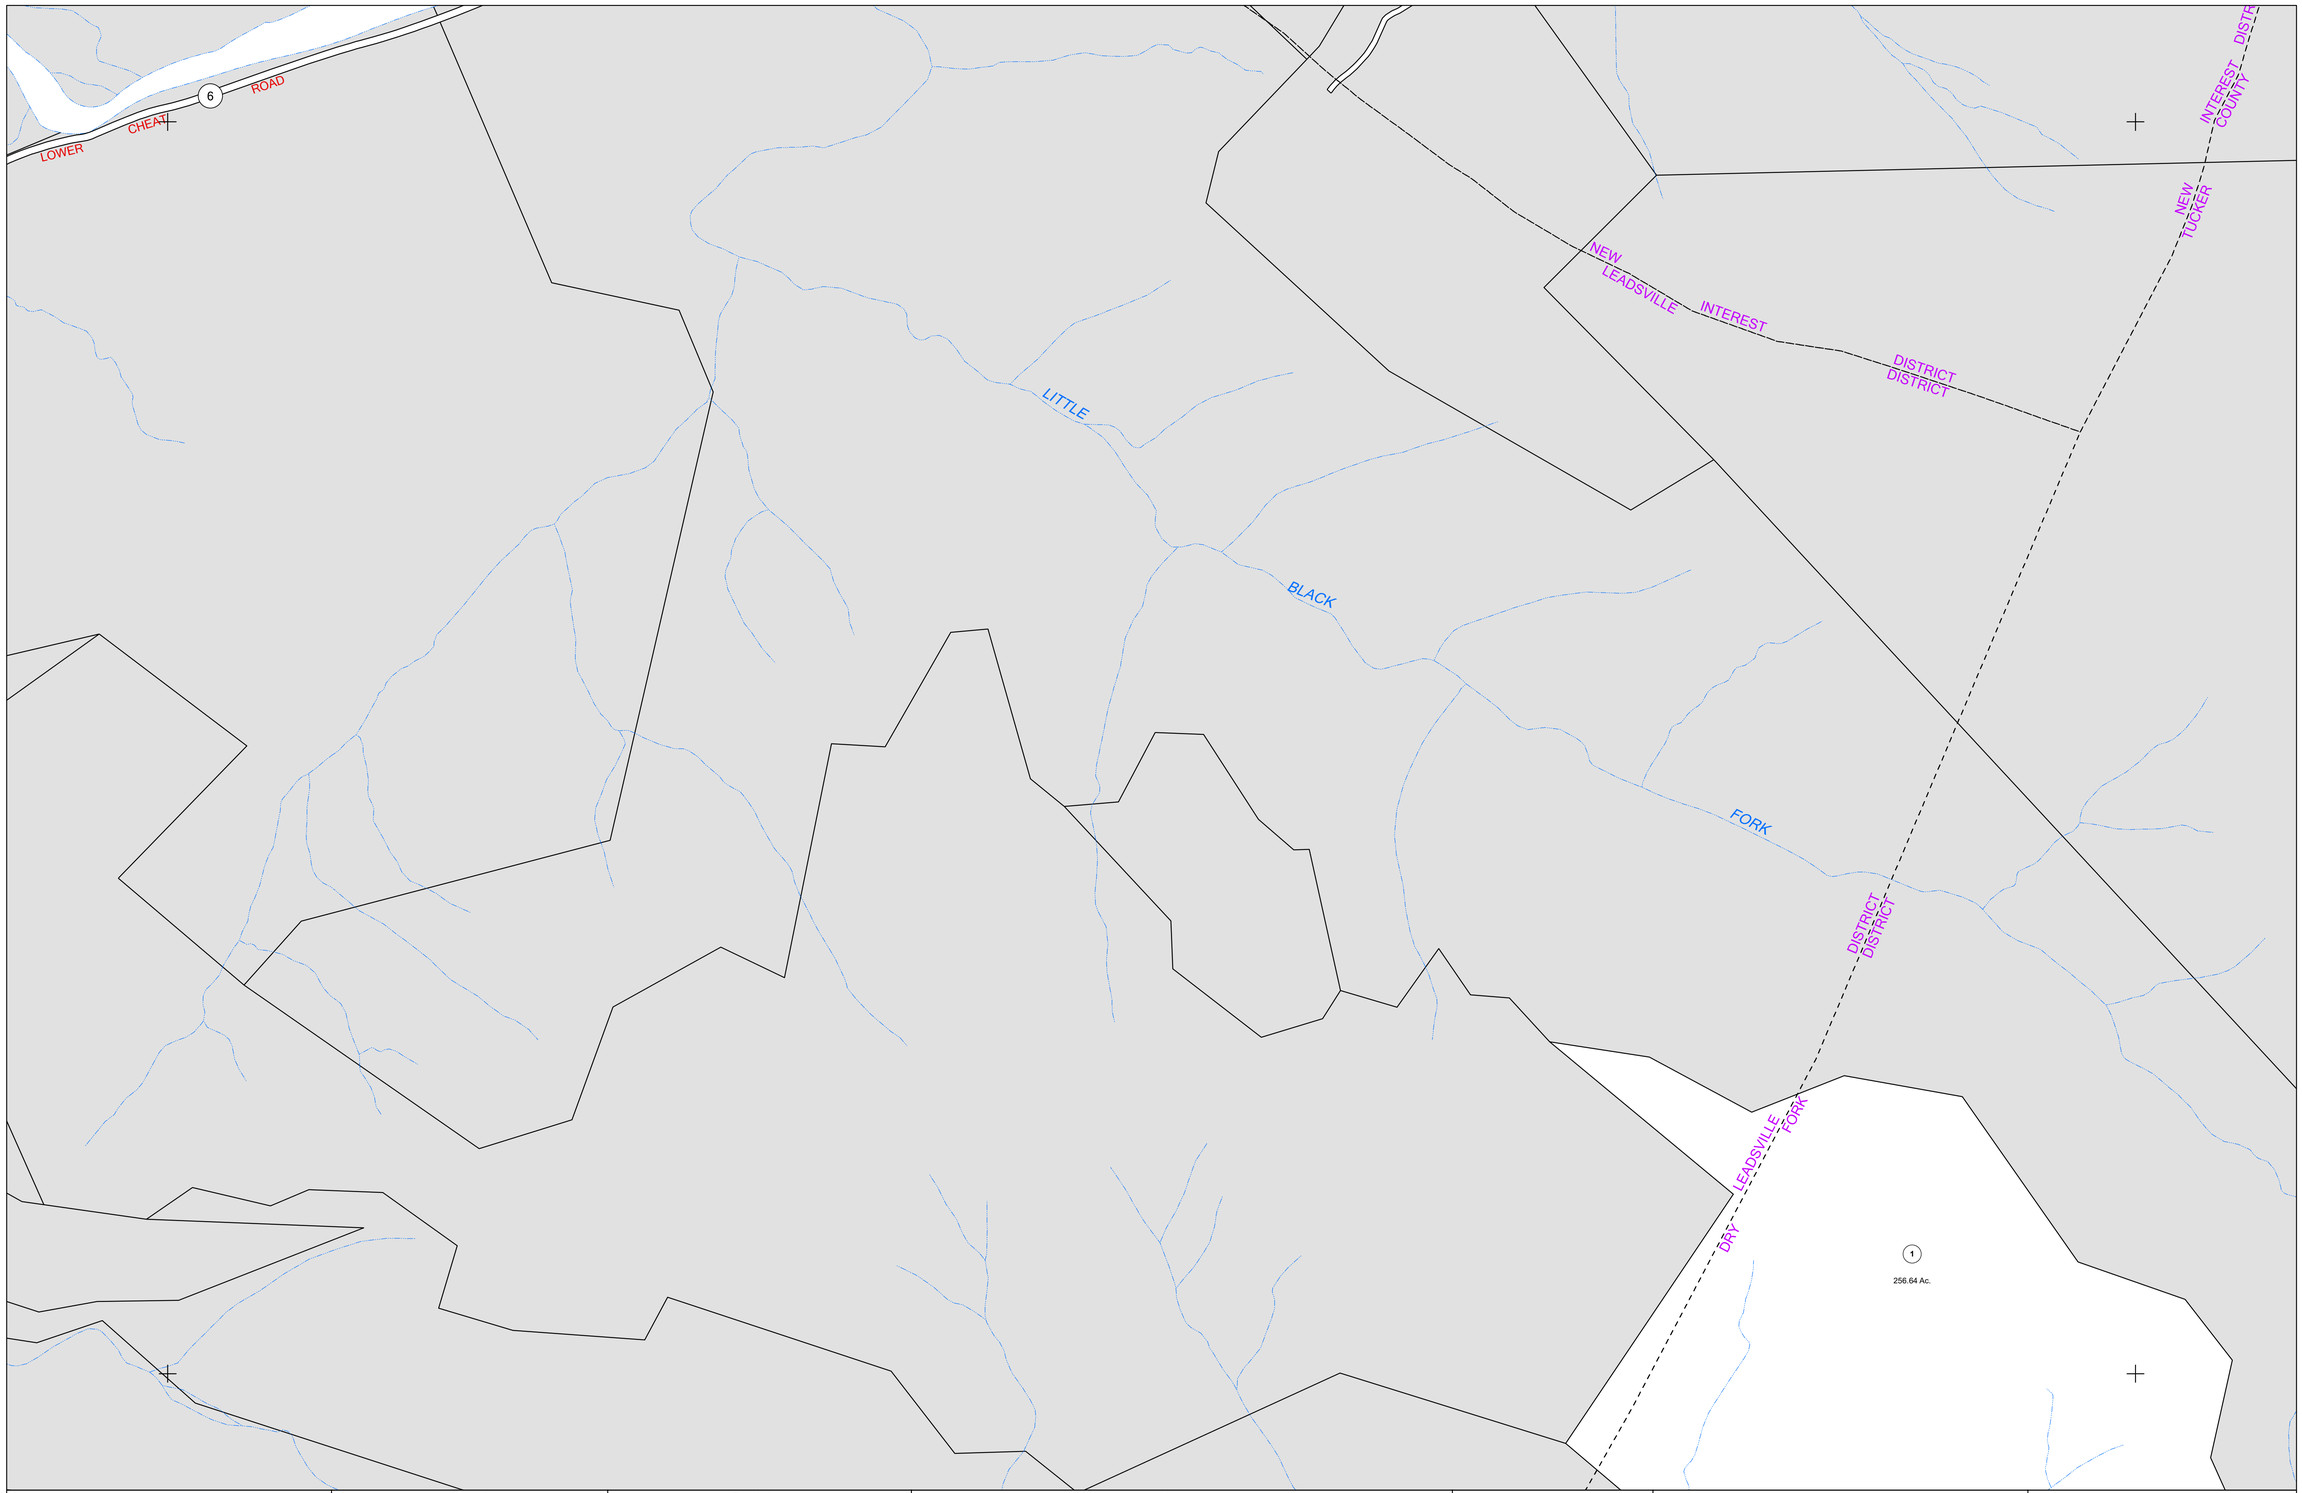


N

**FOR TAX PURPOSES ONLY**

LANDMARK geospatial

**Legend**

District Boundary
Previous Deed
Property
Road Easement
Railroad Right of Way
Road Right of Way
River

Deed lot Number (15)
Parcel or Index Number 9
UNKNOWN
Improvement
Cemetery
School
Church

**Restriction**

All tax maps created under the provisions of reappraisal legislation are the property of the Assessor of Randolph County, West Virginia and the reproduction, copying, modification, distribution or sale of such tax maps or any copies thereof without the written permission of the Randolph County Assessor is prohibited by law.

**Revisions**

| | | | | | | | |
|---|---|---|---|---|---|---|---|
| 1 | 6-30-1964 | 10 | | 19 | | 28 | |
| 2 | OGIS N.G.K. 2-19-199 | 11 | | 20 | | 29 | |
| 3 | | 12 | | 21 | | 30 | |
| 4 | | 13 | | 22 | | 31 | |
| 5 | | 14 | | 23 | | 32 | |
| 6 | | 15 | | 24 | | 33 | |
| 7 | | 16 | | 25 | | 34 | |
| 8 | | 17 | | 26 | | 35 | |
| 9 | | 18 | | 27 | | 36 | |

| | | |
|---|---|---|
| 128 107 | 129 108 | 130 103 |
| 114 | 110 115 131 | 111 |
| 122 | 121 123 | 122 |

OFFICE OF THE ASSESSOR RANDOLPH COUNTY WEST VIRGINIA

**RANDOLPH COUNTY**

**Assessor's Office**

**Phyllis K. Yokum, Assessor**

**ELKINS, WV**

**DRY FORK**

District 04 Map No. 110

Date of Publication: 1/30/2024

Scale: 1"=400'