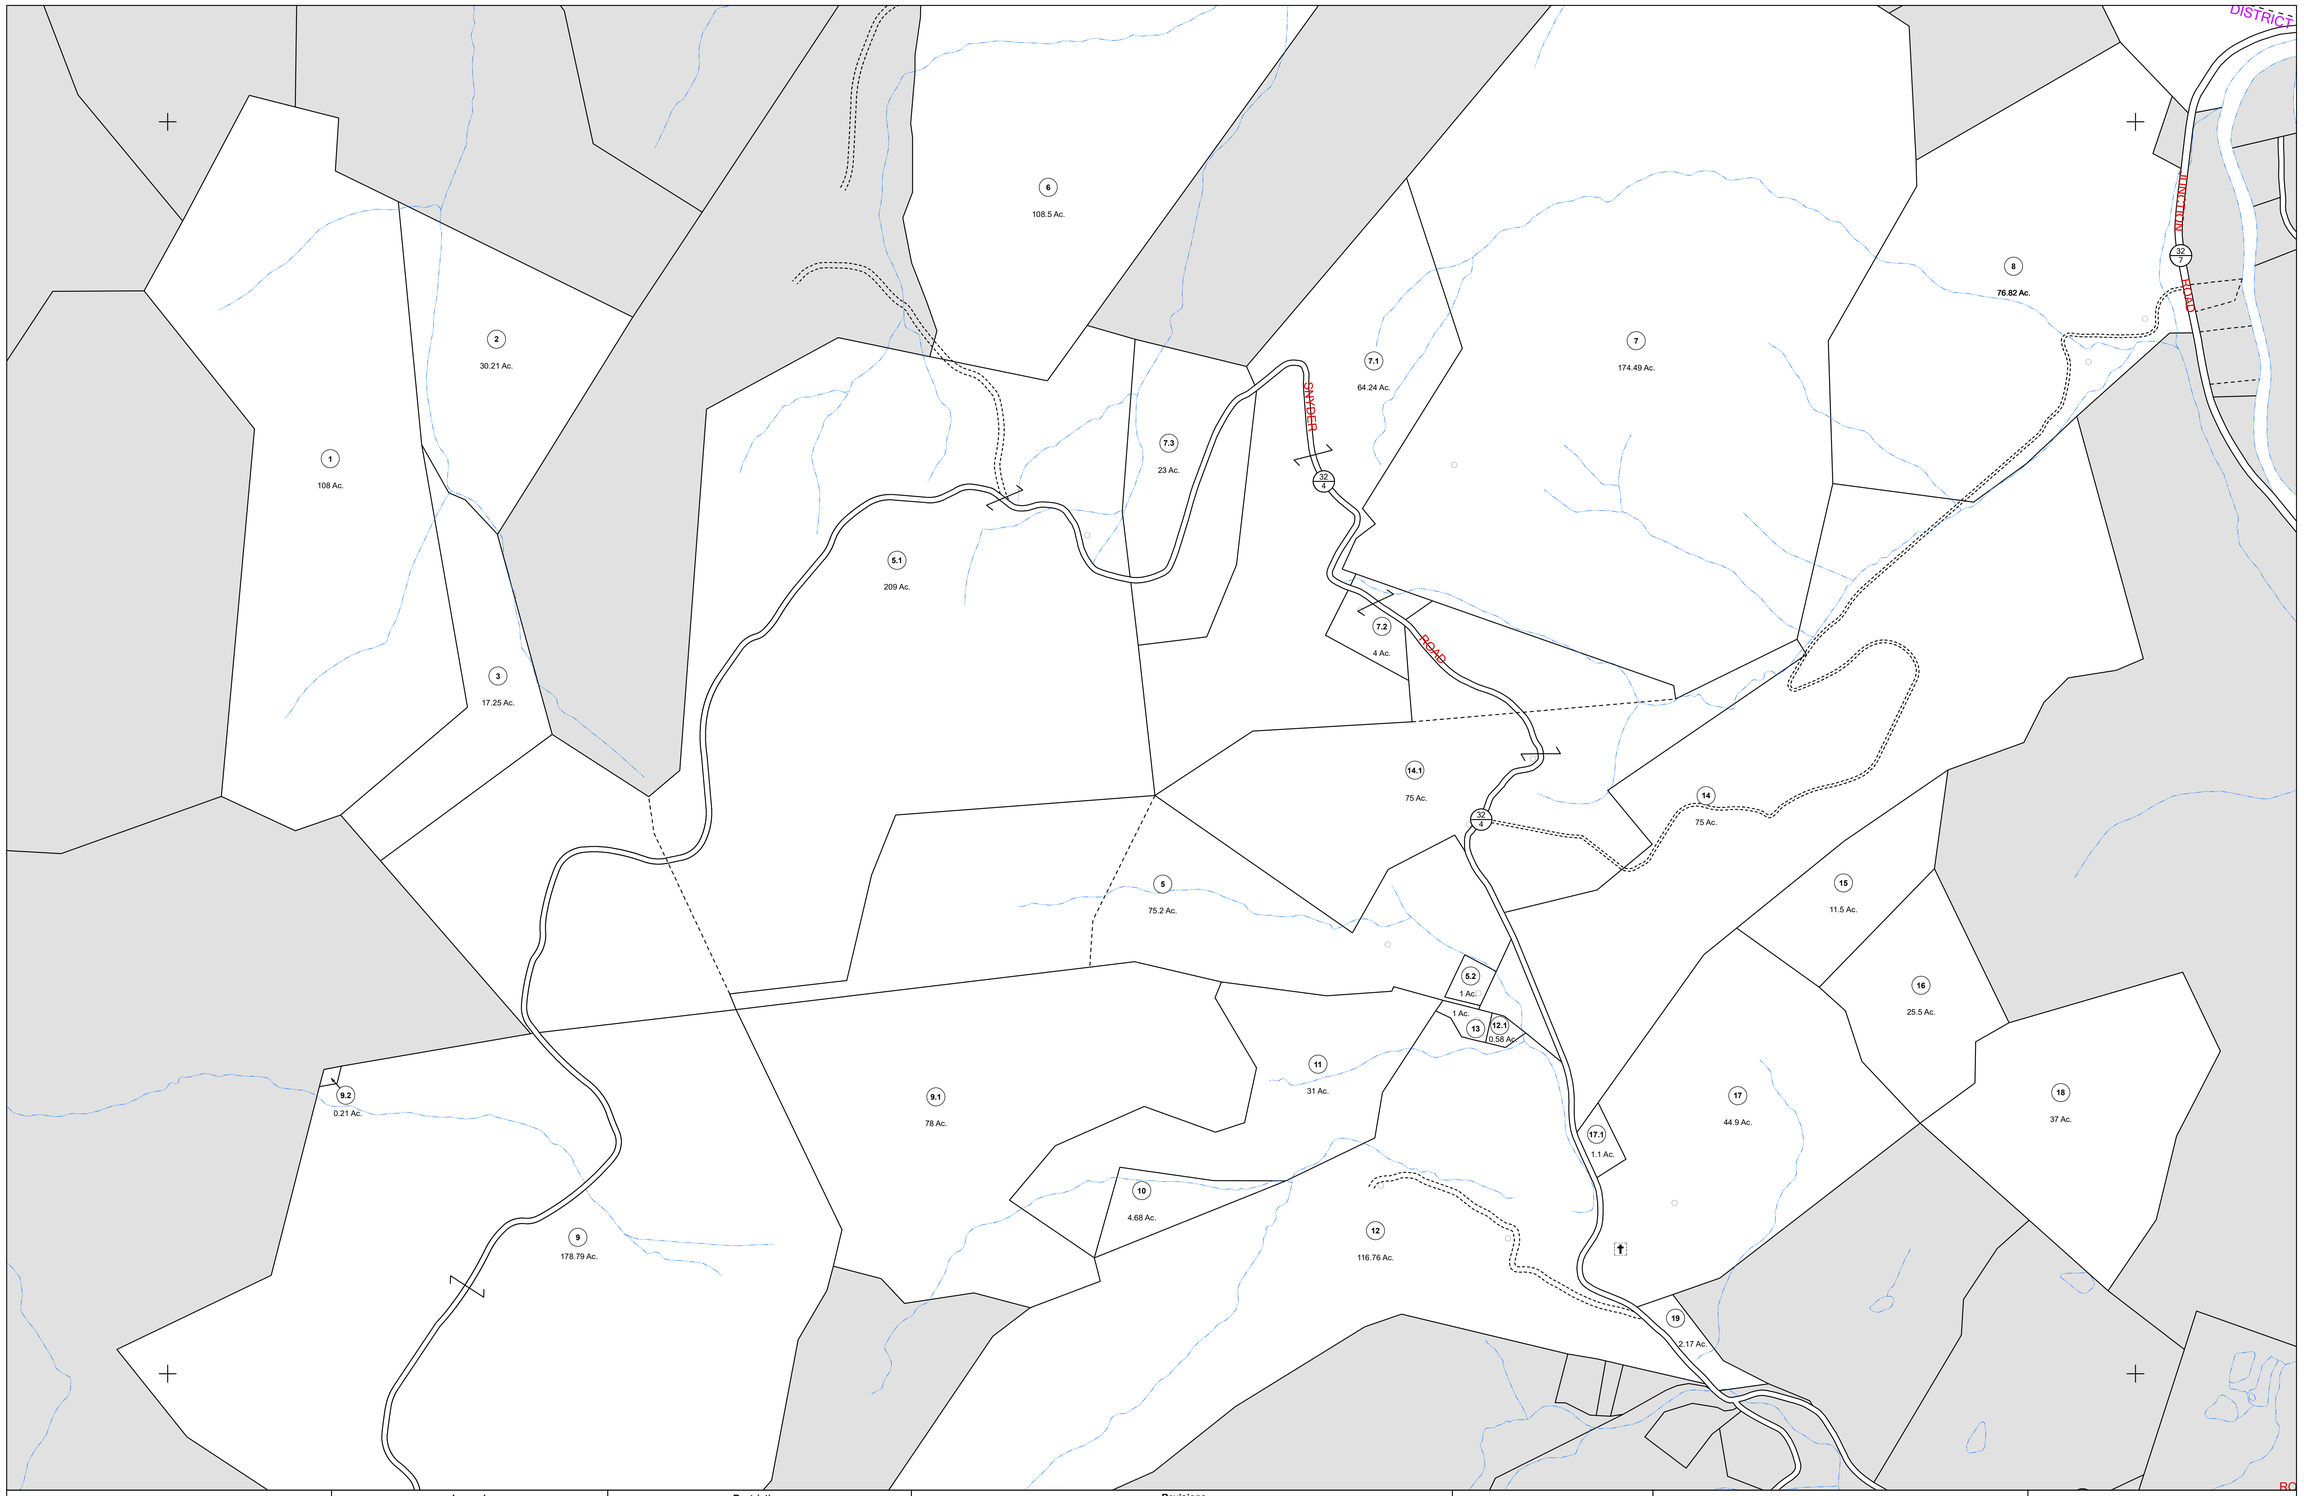

N

FOR TAX PURPOSES ONLY

LANDMARK geospatial

Legend

District Boundary
Previous Deed
Property
Road Easement
Railroad Right of Way
Road Right of Way
River

Deed lot Number (15)
Parcel or Index Number (9)
UNKNOWN
Improvement
Cemetery
School
Church

Restriction

All tax maps created under the provisions of reappraisal legislation are the property of the Assessor of Randolph County, West Virginia and the reproduction, copying, modification, distribution or sale of such tax maps or any copies thereof without the written permission of the Randolph County Assessor is prohibited by law.

Revisions

1	6-30-1964	10	OGIS J.E.B. 4-5-1995	19	S.T.P. 7-1-2016	28	
2	T.R.L. 11-26-1980	11	OGIS J.E.B. 5-1-1996	20		29	
3	C.P. 7-1-1983	12	T.R.L. 4-23-1998	21		30	
4	D.F. 7-1-1984	13	P.K.Y. 7-1-2000	22		31	
5	D.F. 7-1-1988	14	P.K.Y. 7-1-2003	23		32	
6	OGIS N.G.K. 2-19-199	15	A.K.B. 7-1-2006	24		33	
7	OGIS T.L. 4-30-1992	16	A.K.B. 7-1-2007	25		34	
8	OGIS T.R.L. 5-6-1993	17	S.T.P. 7-1-2012	26		35	
9	OGIS J.E.B. 3-15-1994	18	S.T.P. 7-1-2013	27		36	

106	107	108
114	115	116
125	126	127

OFFICE OF THE ASSESSOR
RANDOLPH COUNTY
WEST VIRGINIA

RANDOLPH COUNTY

Assessor's Office

Phyllis K. Yokum, Assessor

ELKINS, WV

DRY FORK

District 04 Map No. 115

Date of Publication: 1/30/2024

Scale: 1"=400'