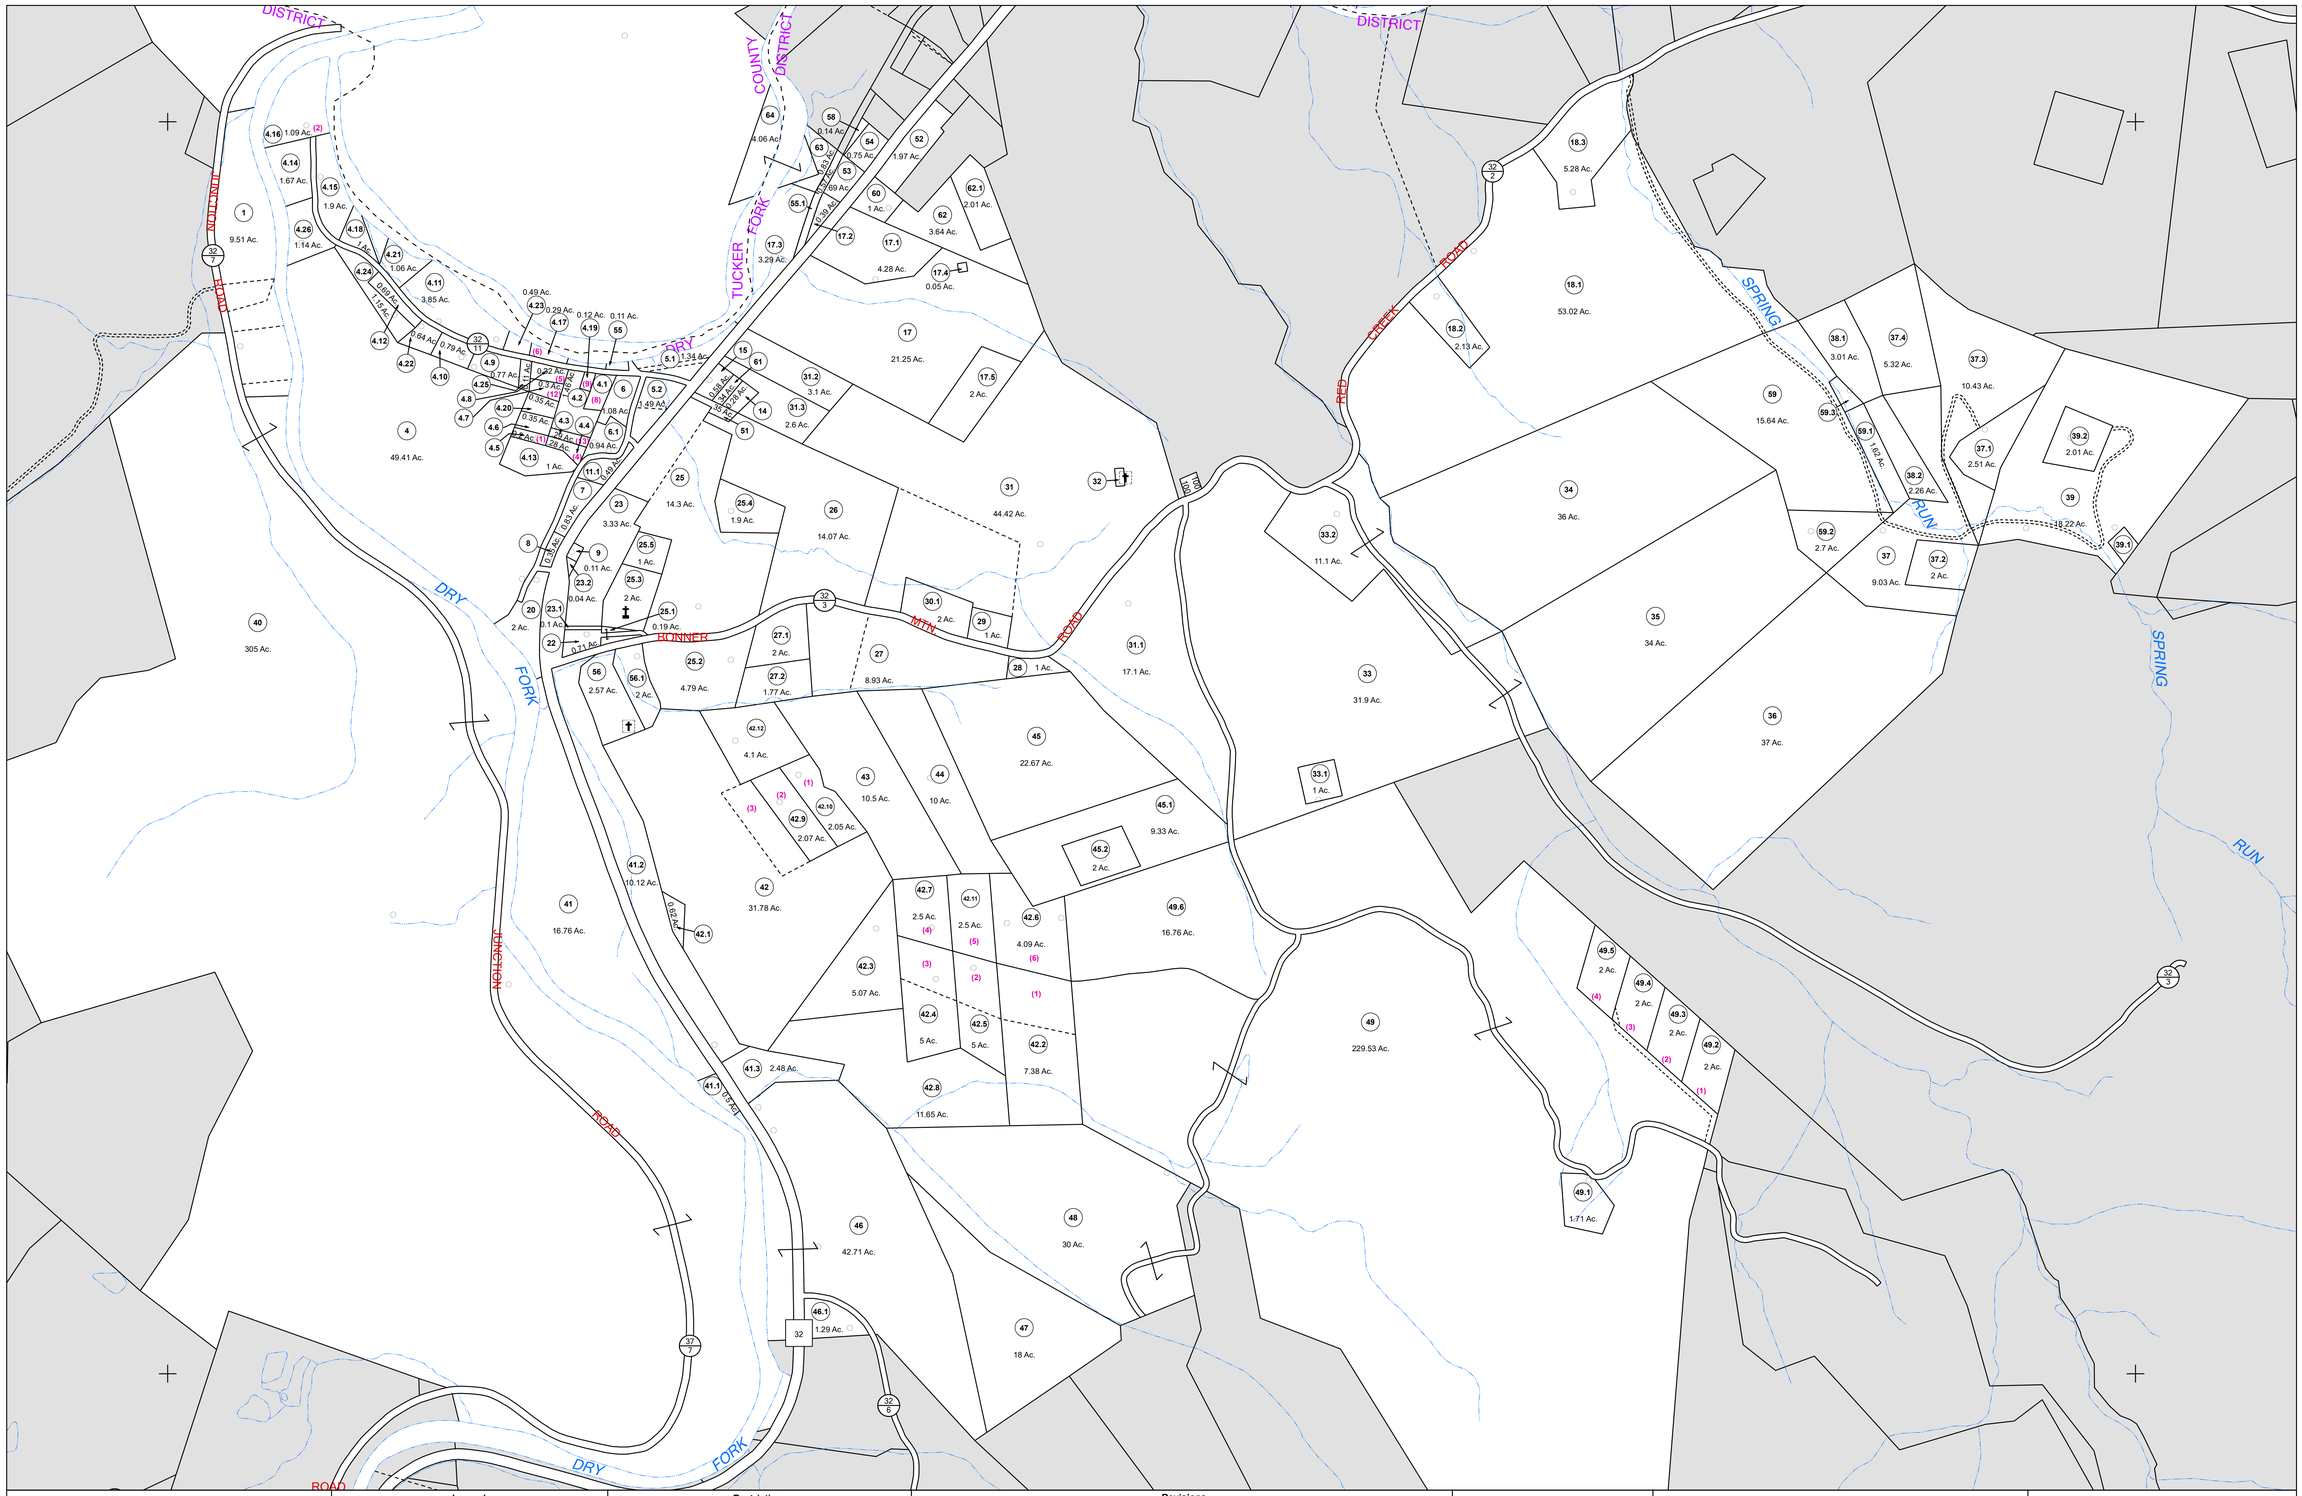

N

FOR TAX PURPOSES ONLY

LANDMARK geospatial

Legend

District Boundary
Previous Deed
Property
Road Easement
Railroad Right of Way
Road Right of Way
River

Deed lot Number (15)
Parcel or Index Number 9
UNKNOWN
Improvement
Cemetery
School
Church

Restriction

All tax maps created under the provisions of reappraisal legislation are the property of the Assessor of Randolph County, West Virginia and the reproduction, copying, modification, distribution or sale of such tax maps or any copies thereof without the written permission of the Randolph County Assessor is prohibited by law.

Revisions

1	6-30-1964	10	D.F. 7-1-1988	19	P.K.Y. 7-1-1999	28	A.L.I. 7-1-2010
2	T.R.L. 12-16-1980	11	D.F. 7-1-1989	20	P.K.Y. 7-1-2000	29	S.T.P. 7-1-2014
3	D.F. 7-1-1983	12	OGIS N.G.K. 2-21-1991	21	P.K.Y. 7-1-2002	30	S.T.P. 7-1-2015
4	C.P. 7-1-1983	13	OGIS T.L. 4-30-1992	22	P.K.Y. 7-1-2003	31	
5	D.F. 7-1-1984	14	OGIS T.R.L. 5-6-1993	23	P.K.Y. 7-1-2004	32	
6	N.C.S. 7-1-1984	15	OGIS J.E.B. 3-15-1994	24	A.K.B. 7-1-2005	33	
7	C.P. 7-1-1985	16	OGIS J.E.B. 4-20-1995	25	A.K.B. 7-1-2006	34	
8	N.C.S. 7-1-1986	17	OGIS J.E.B. 5-1-1996	26	A.K.B. 7-1-2007	35	
9	D.F. 7-1-1987	18	SLS INC. J.W.M. 3-1997	27	A.K.B. 7-1-2009	36	

107	108	109
115	116	117A / 117
126	127	128

OFFICE OF THE ASSESSOR · RANDOLPH COUNTY · WEST VIRGINIA

RANDOLPH COUNTY

Assessor's Office

Phyllis K. Yokum, Assessor

ELKINS, WV

DRY FORK

District 04 Map No. 116

Date of Publication: 1/30/2024

Scale: 1"=400'