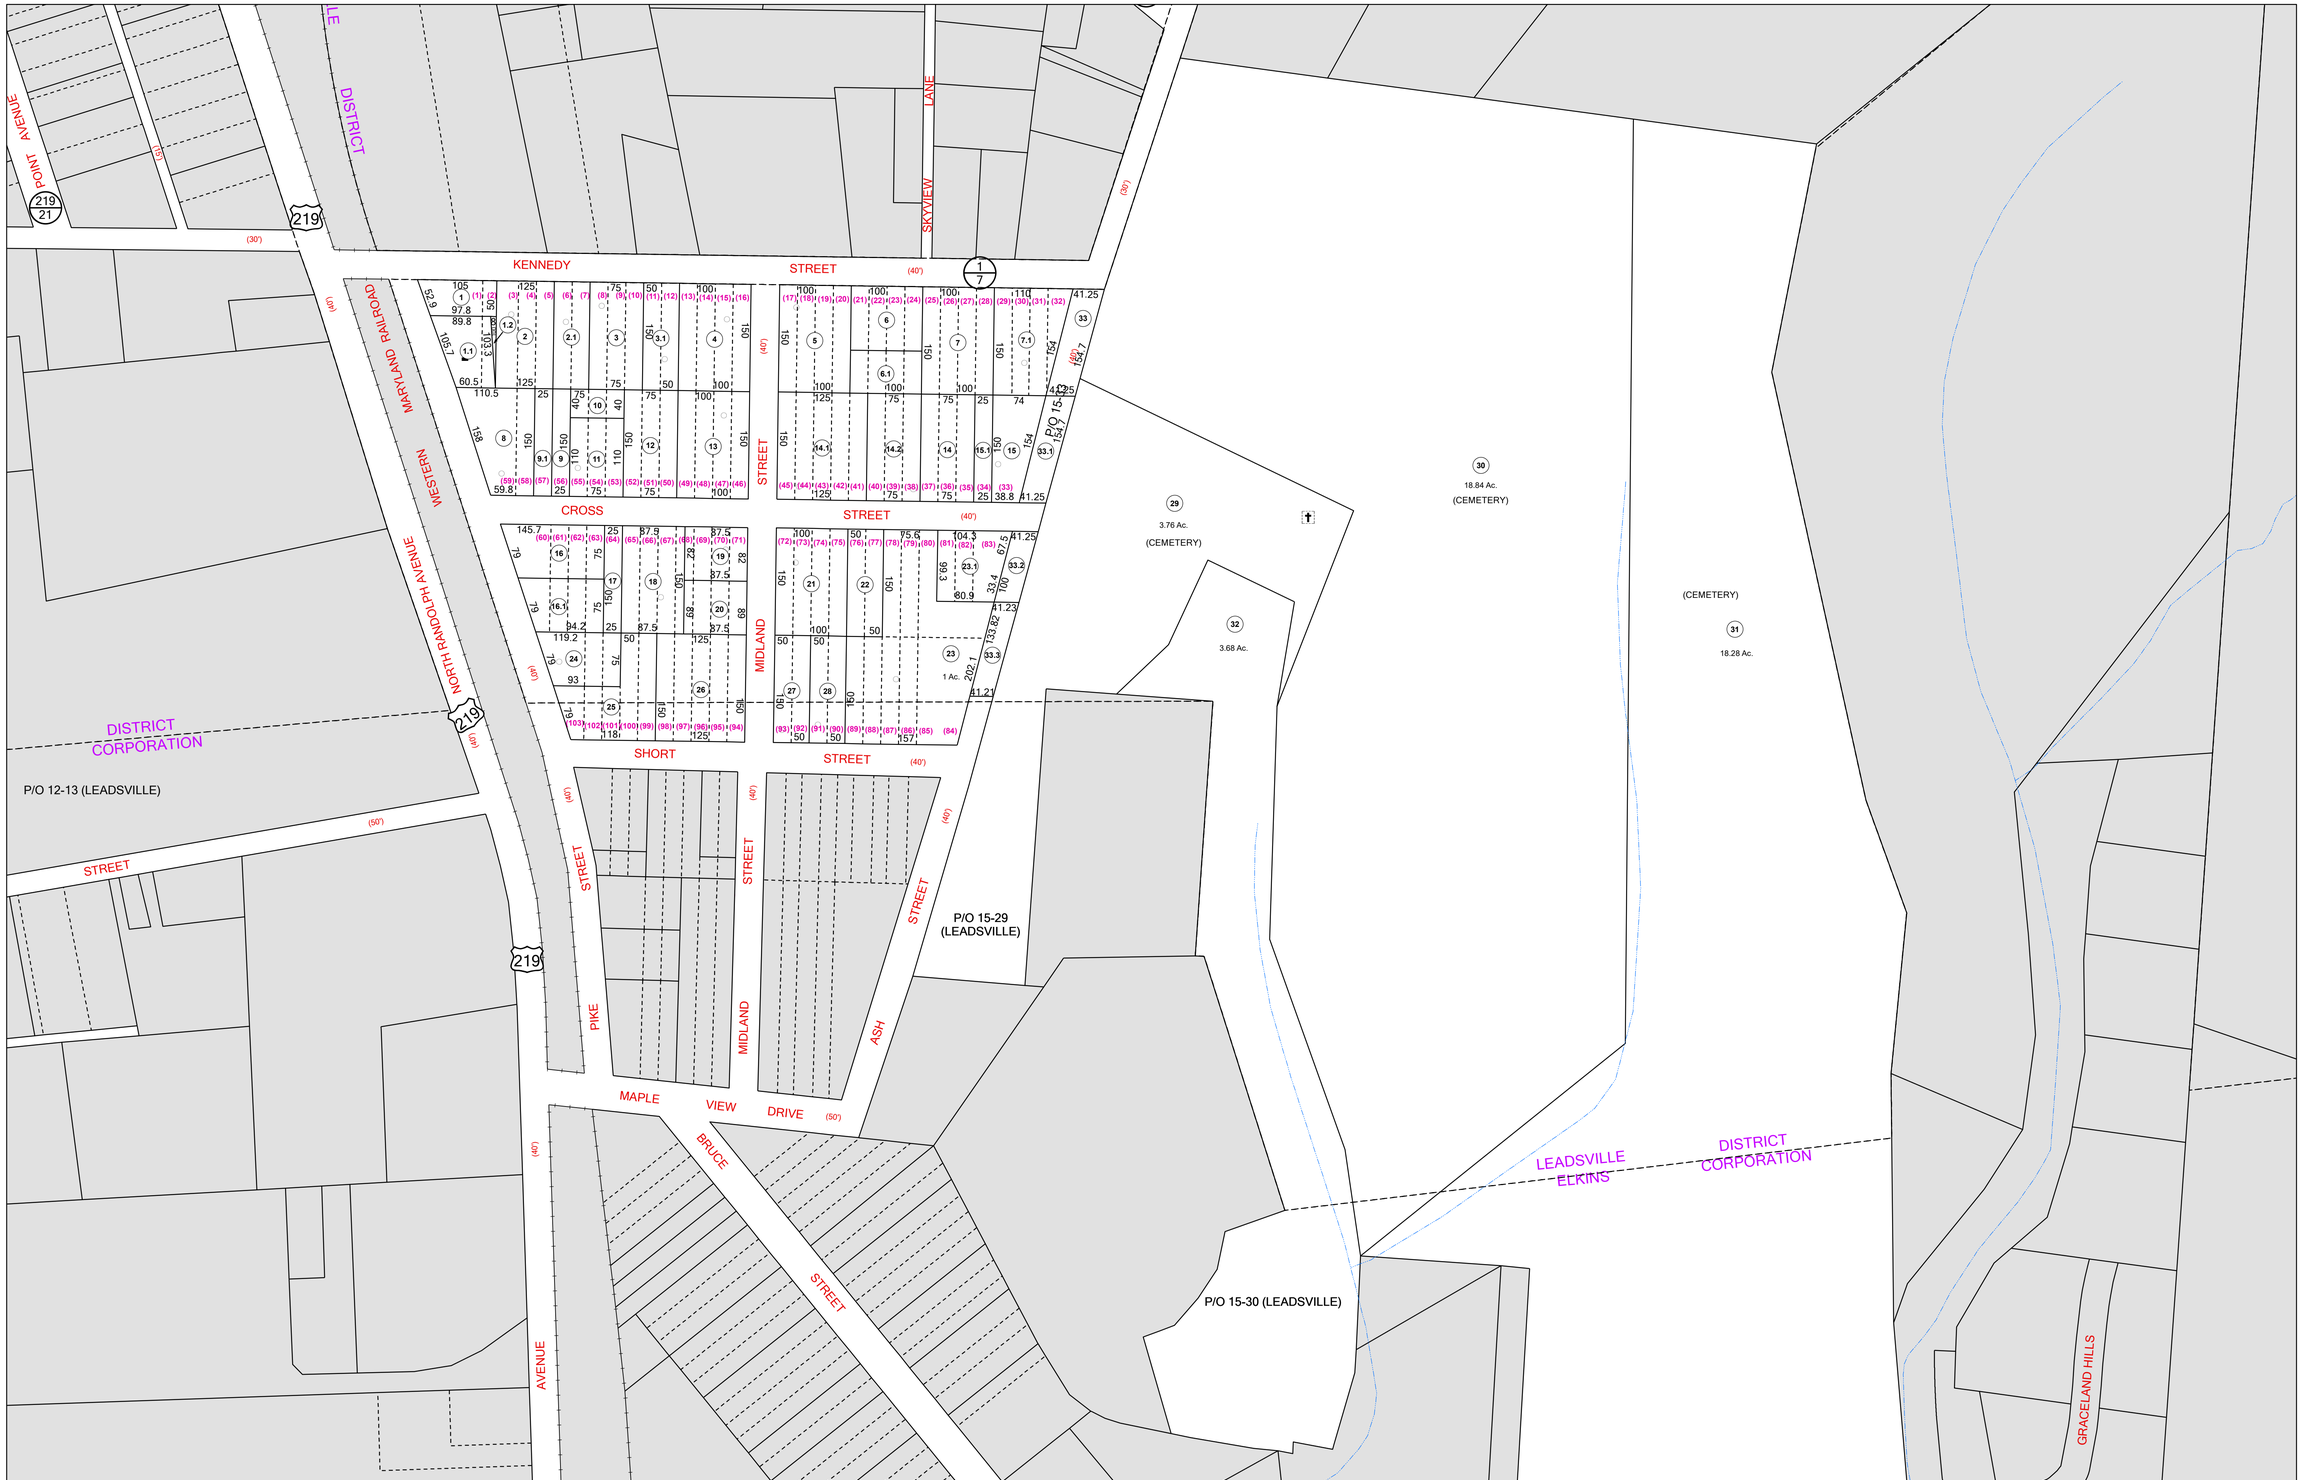

N

FOR TAX PURPOSES ONLY

LANDMARK geospatial

Legend

District Boundary
Previous Deed
Property
Road Easement
Railroad Right of Way
Road Right of Way
River

Deed lot Number (15)
Parcel or Index Number (9)
UNKNOWN
Improvement
Cemetery
School
Church

Restriction

All tax maps created under the provisions of reappraisal legislation are the property of the Assessor of Randolph County, West Virginia and the reproduction, copying, modification, distribution or sale of such tax maps or any copies thereof without the written permission of the Randolph County Assessor is prohibited by law.

Revisions

1	6-30-1964	10	P.K.Y. 7-1-2000	19		28	
2	D.R. 7-1980	11	P.K.Y. 7-1-2002	20		29	
3	N.S. 3-1981	12	A.K.B. 7-1-2006	21		30	
4	T.R.L. 7-1984	13	A.S.T. 7-1-2011	22		31	
5	D.F. 7-1-1988	14		23		32	
6	OGIS J.E.B. 4-15-1992	15		24		33	
7	OGIS R.R.O. 3-1994	16		25		34	
8	OGIS J.E.B. 5-1-1996	17		26		35	
9	P.K.Y. 7-1-1998	18		27		36	

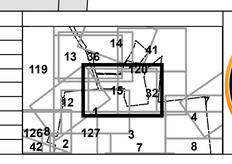

OFFICE OF THE ASSESSOR
RANDOLPH COUNTY
WEST VIRGINIA

RANDOLPH COUNTY

Assessor's Office

Phyllis K. Yokum, Assessor

ELKINS, WV

LEADSVILLE

District 10 Map No. 15

Date of Publication: 1/30/2024

Scale: 1"=100'