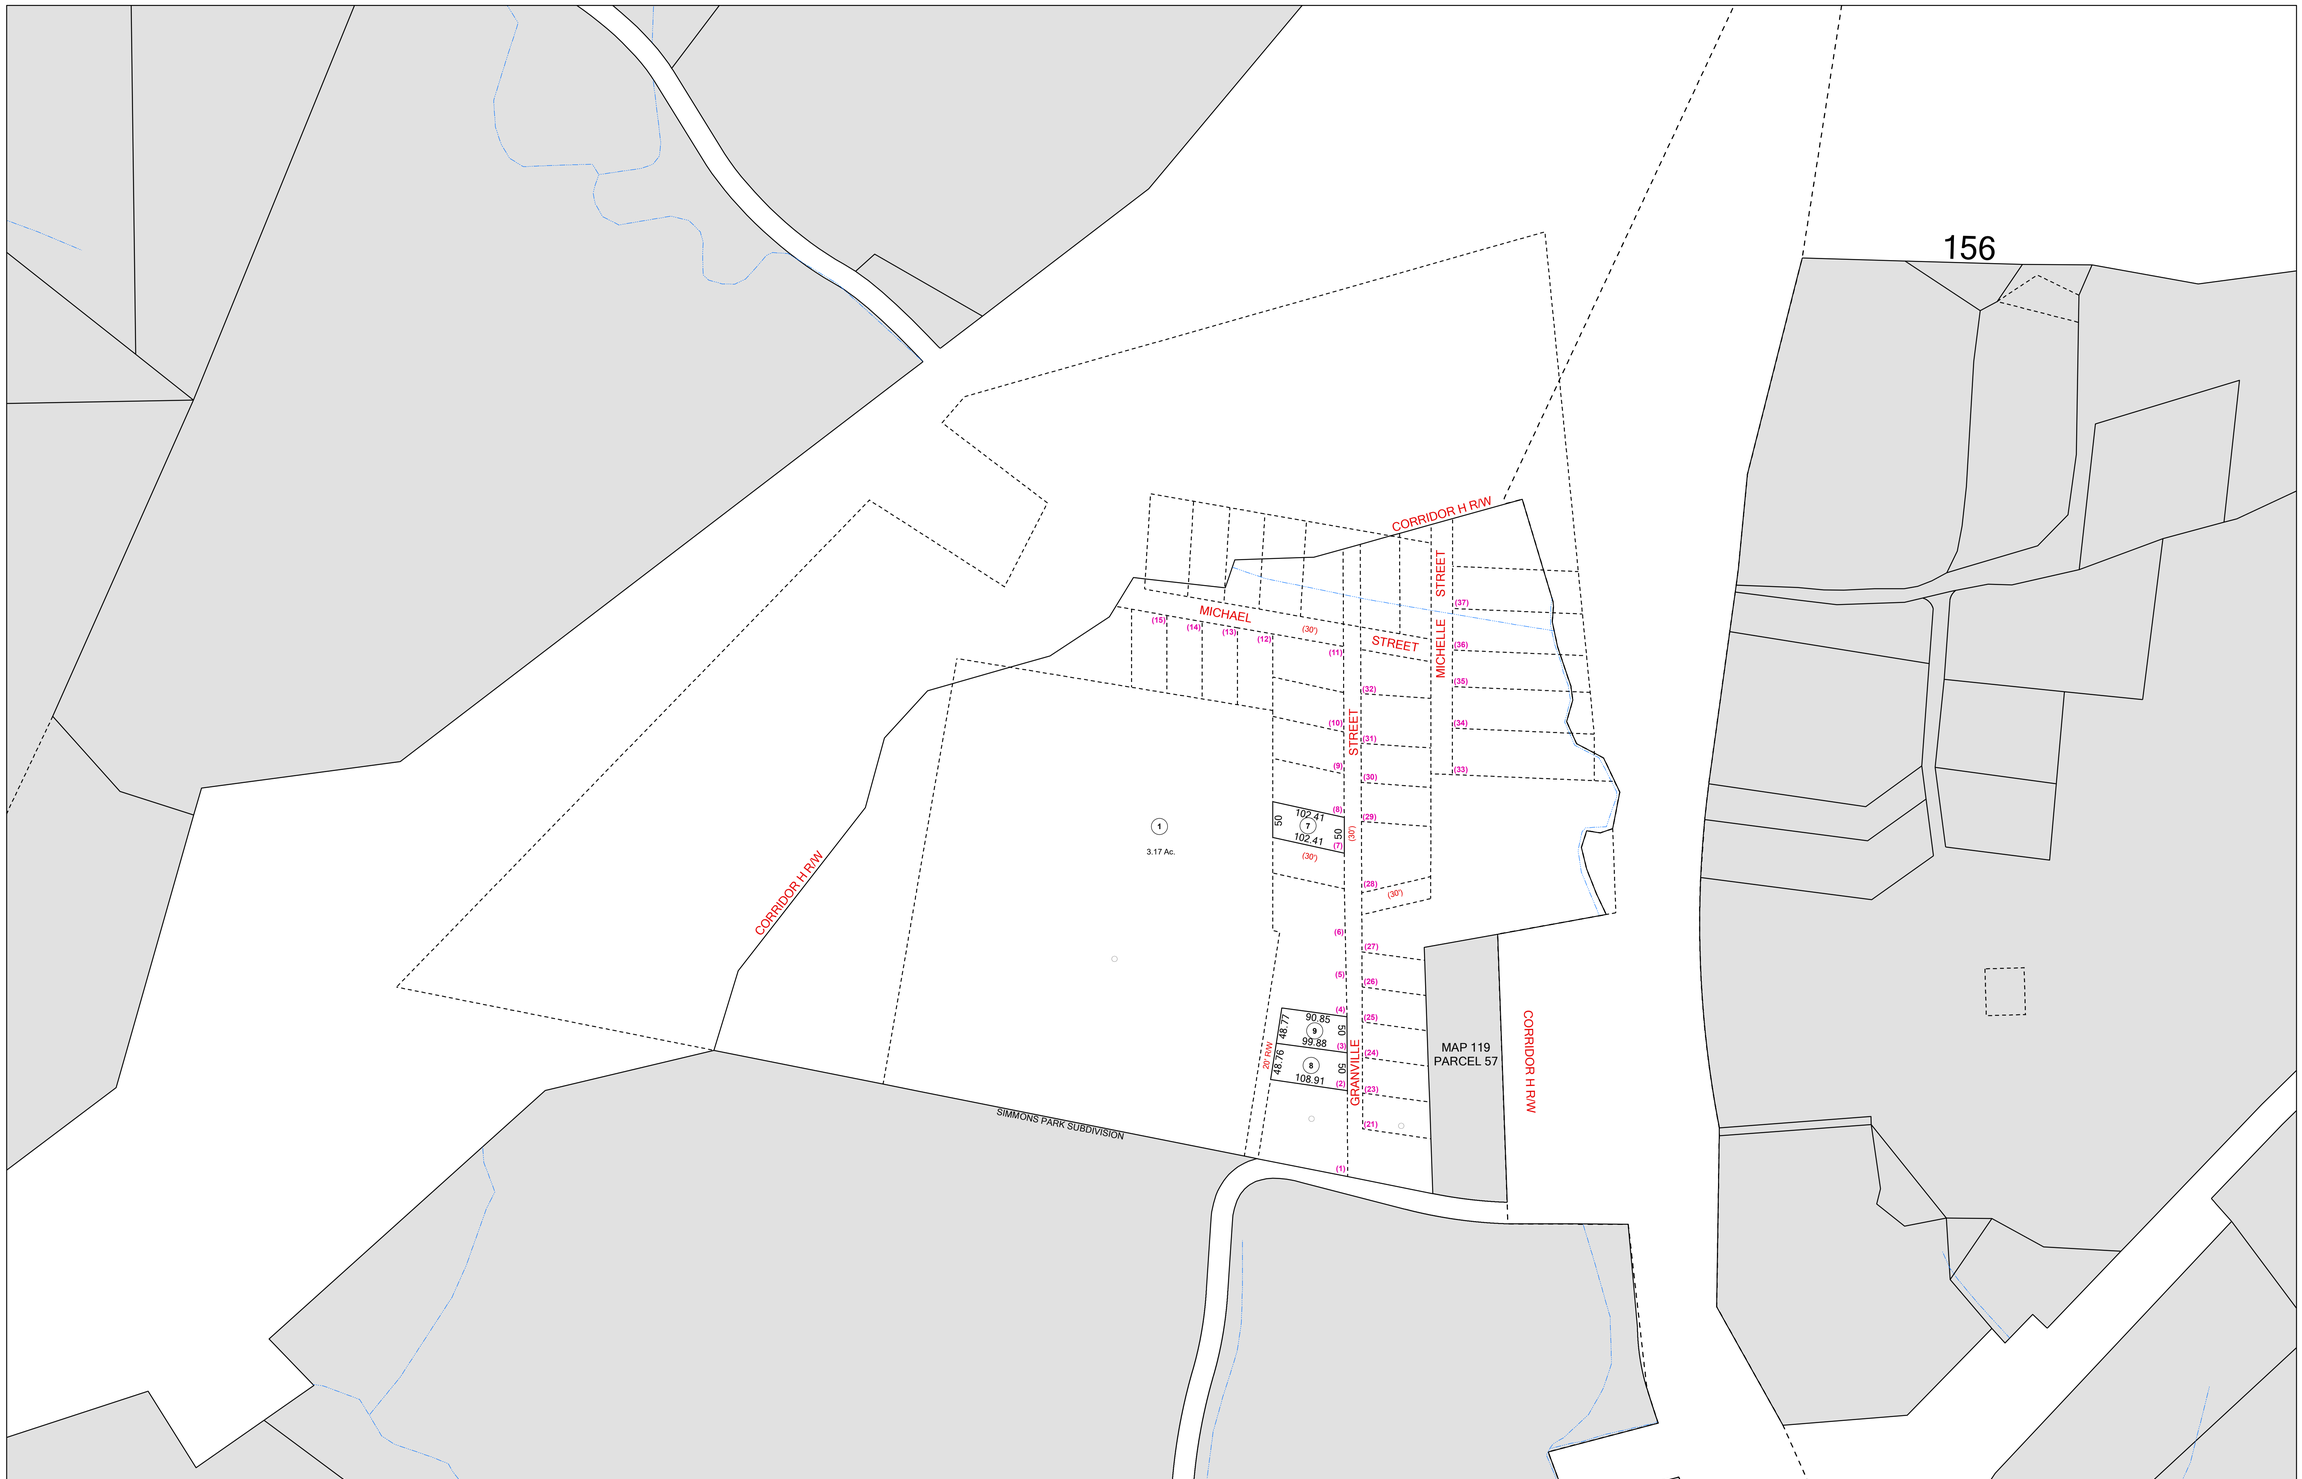

N

FOR TAX PURPOSES ONLY

LANDMARK geospatial

Legend

District Boundary
Previous Deed
Property
Road Easement
Railroad Right of Way
Road Right of Way
River

Deed lot Number (15)
Parcel or Index Number (9)
UNKNOWN
Improvement
Cemetery
School
Church

Restriction

All tax maps created under the provisions of reappraisal legislation are the property of the Assessor of Randolph County, West Virginia and the reproduction, copying, modification, distribution or sale of such tax maps or any copies thereof without the written permission of the Randolph County Assessor is prohibited by law.

Revisions

1	OGIS S.A.J. 5-2-1993	10		19		28	
2	OGIS J.E.B. 4-20-1995	11		20		29	
3	OGIS J.E.B. 5-1-1996	12		21		30	
4	SLS INC. J.W.M. 4-1997	13		22		31	
5	P.K.Y. 7-1-1999	14		23		32	
6	P.K.Y. 7-1-2001	15		24		33	
7	A.K.B. 7-1-2005	16		25		34	
8		17		26		35	
9		18		27		36	

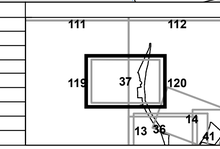

OFFICE OF THE ASSESSOR
RANDOLPH COUNTY
WEST VIRGINIA

RANDOLPH COUNTY

Assessor's Office

Phyllis K. Yokum, Assessor

ELKINS, WV

LEADSVILLE

District 10 Map No. 37

Date of Publication: 1/30/2024

Scale: 1"=100'